RANCHI ROAD STATION(RRME)
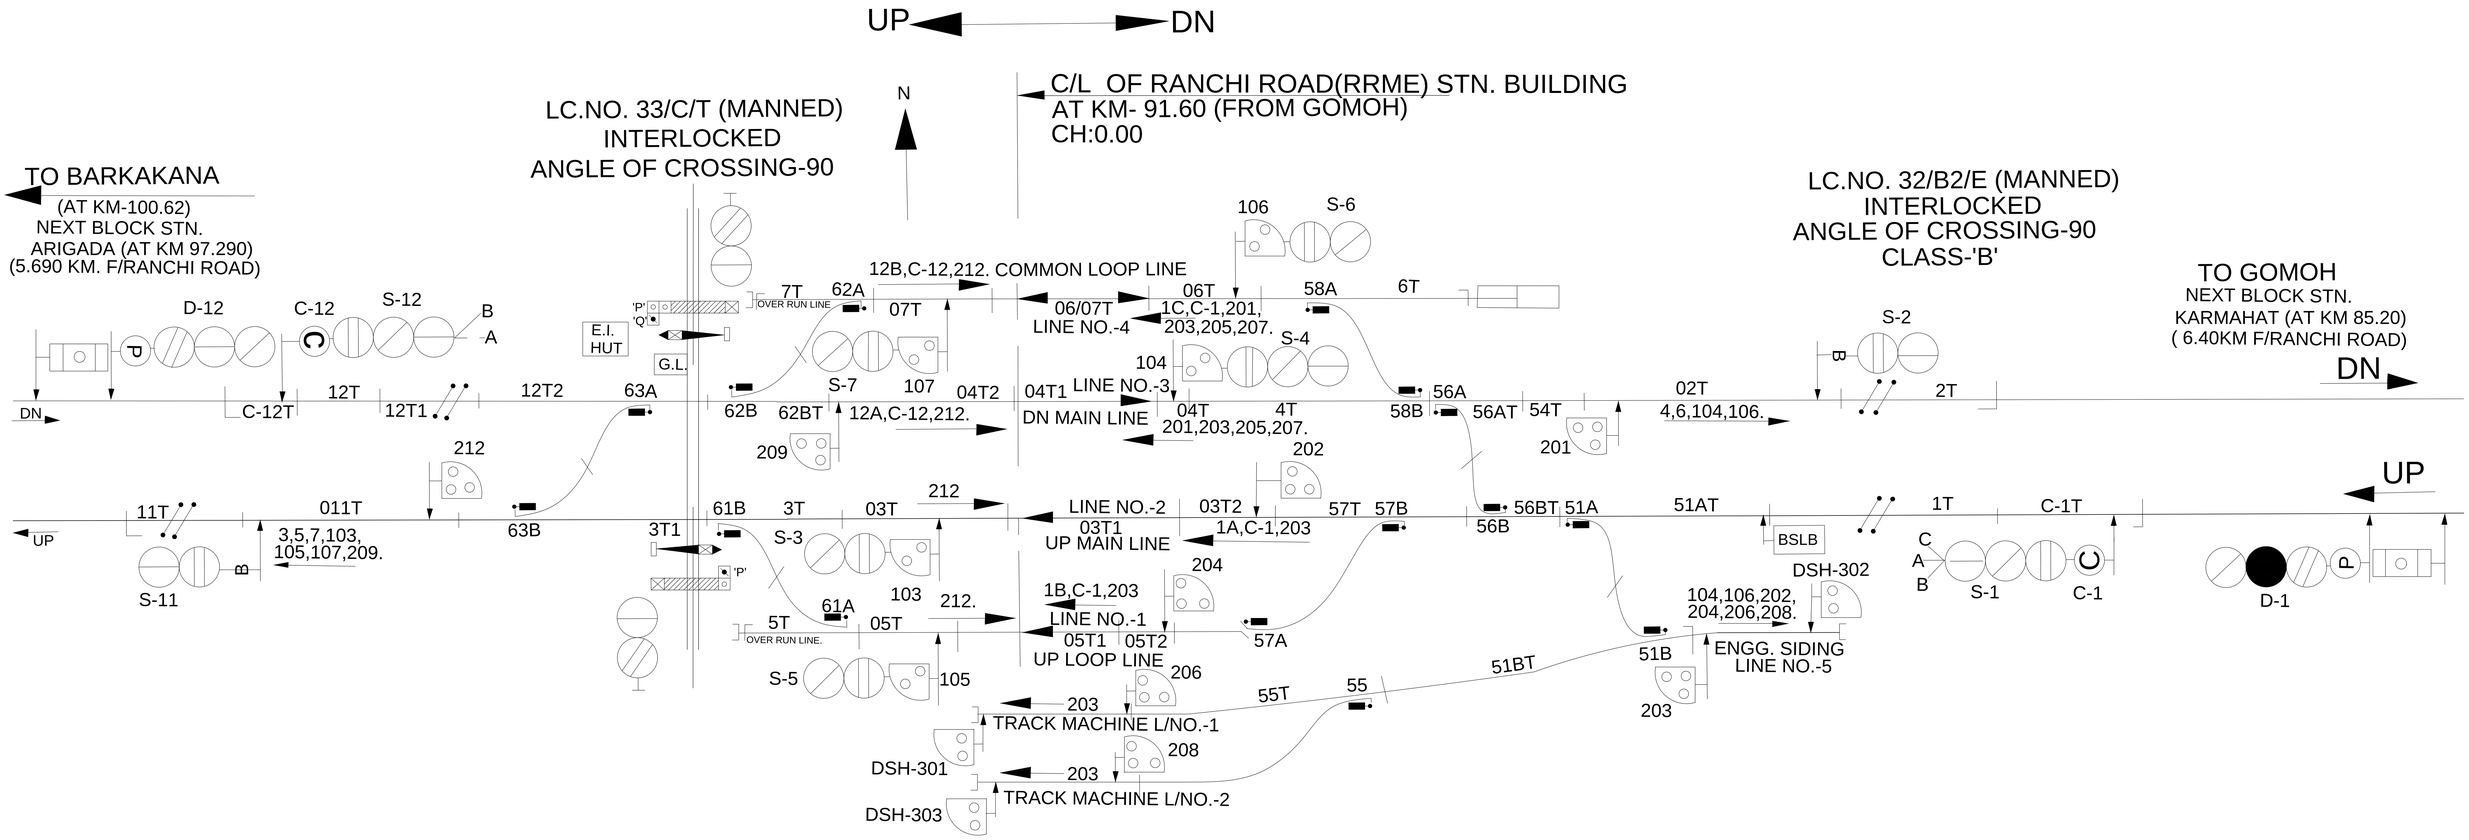
MACLS,CLASS-B,STD-II(R)