


L- XING NO. 36/T(MANNED)
'B' CLASS Km.559/15-17
INTRLOCKED

पहलेजा (PHE) E.I. ELECTRONIC INTERLOCKING

MACLS, "B" CLASS, STD-III
DOC:-21.04.18

CL OF STN. BLD.
KM.559.24 FROM HWH
CH:00.00M
DFCCIL CH:9+002

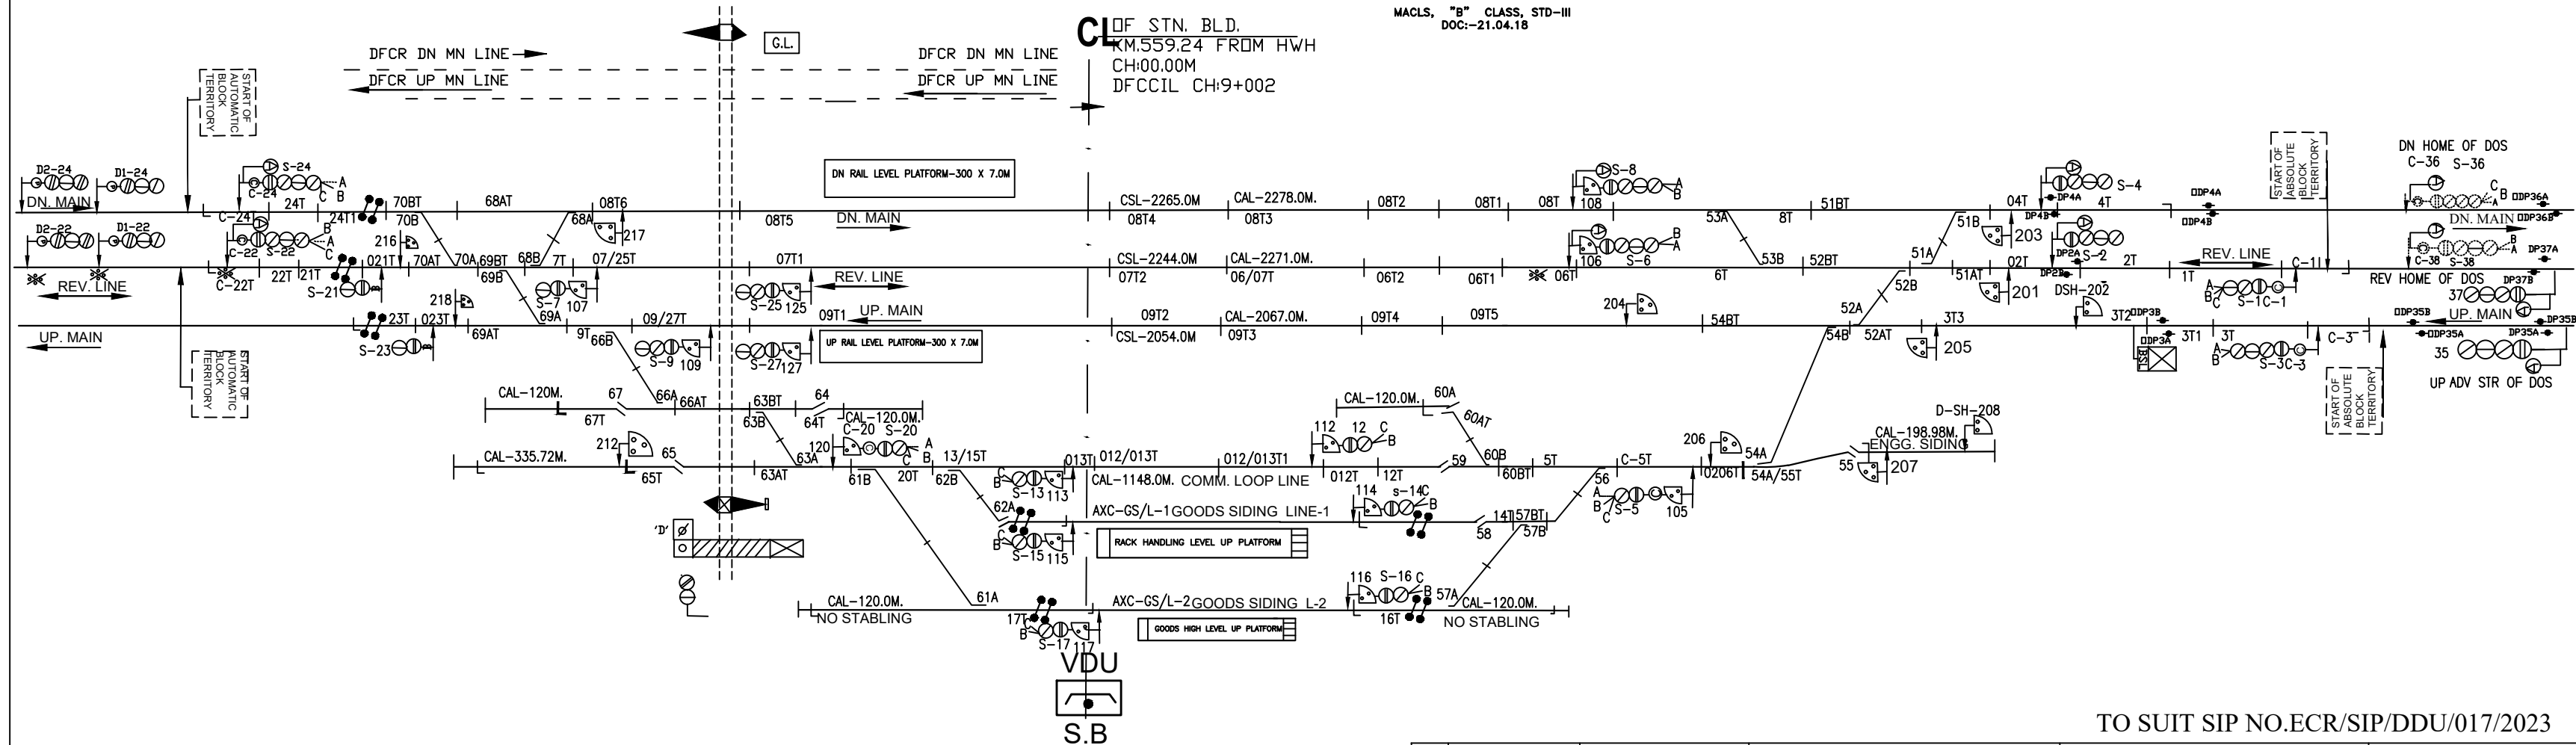

TO SUIT SIP NO.ECR/SIP/DDU/017/2023

E C R			PHE - DOS AUTO SECTION ABS COM. DATE 22.02.24	PAHLEZA DDU DIV. ELECTRONIC INTERLOCKING (MACLS STD-III CLASS -SPL	DRG. NO. SG/DDU/ SK/2020 SH. NO. 22
	SSE/ D&D	DSTE/DDU			