


जपला (JPL) EI
MACLS, "B" CLASS, STD-III
DOC:-29.06.24

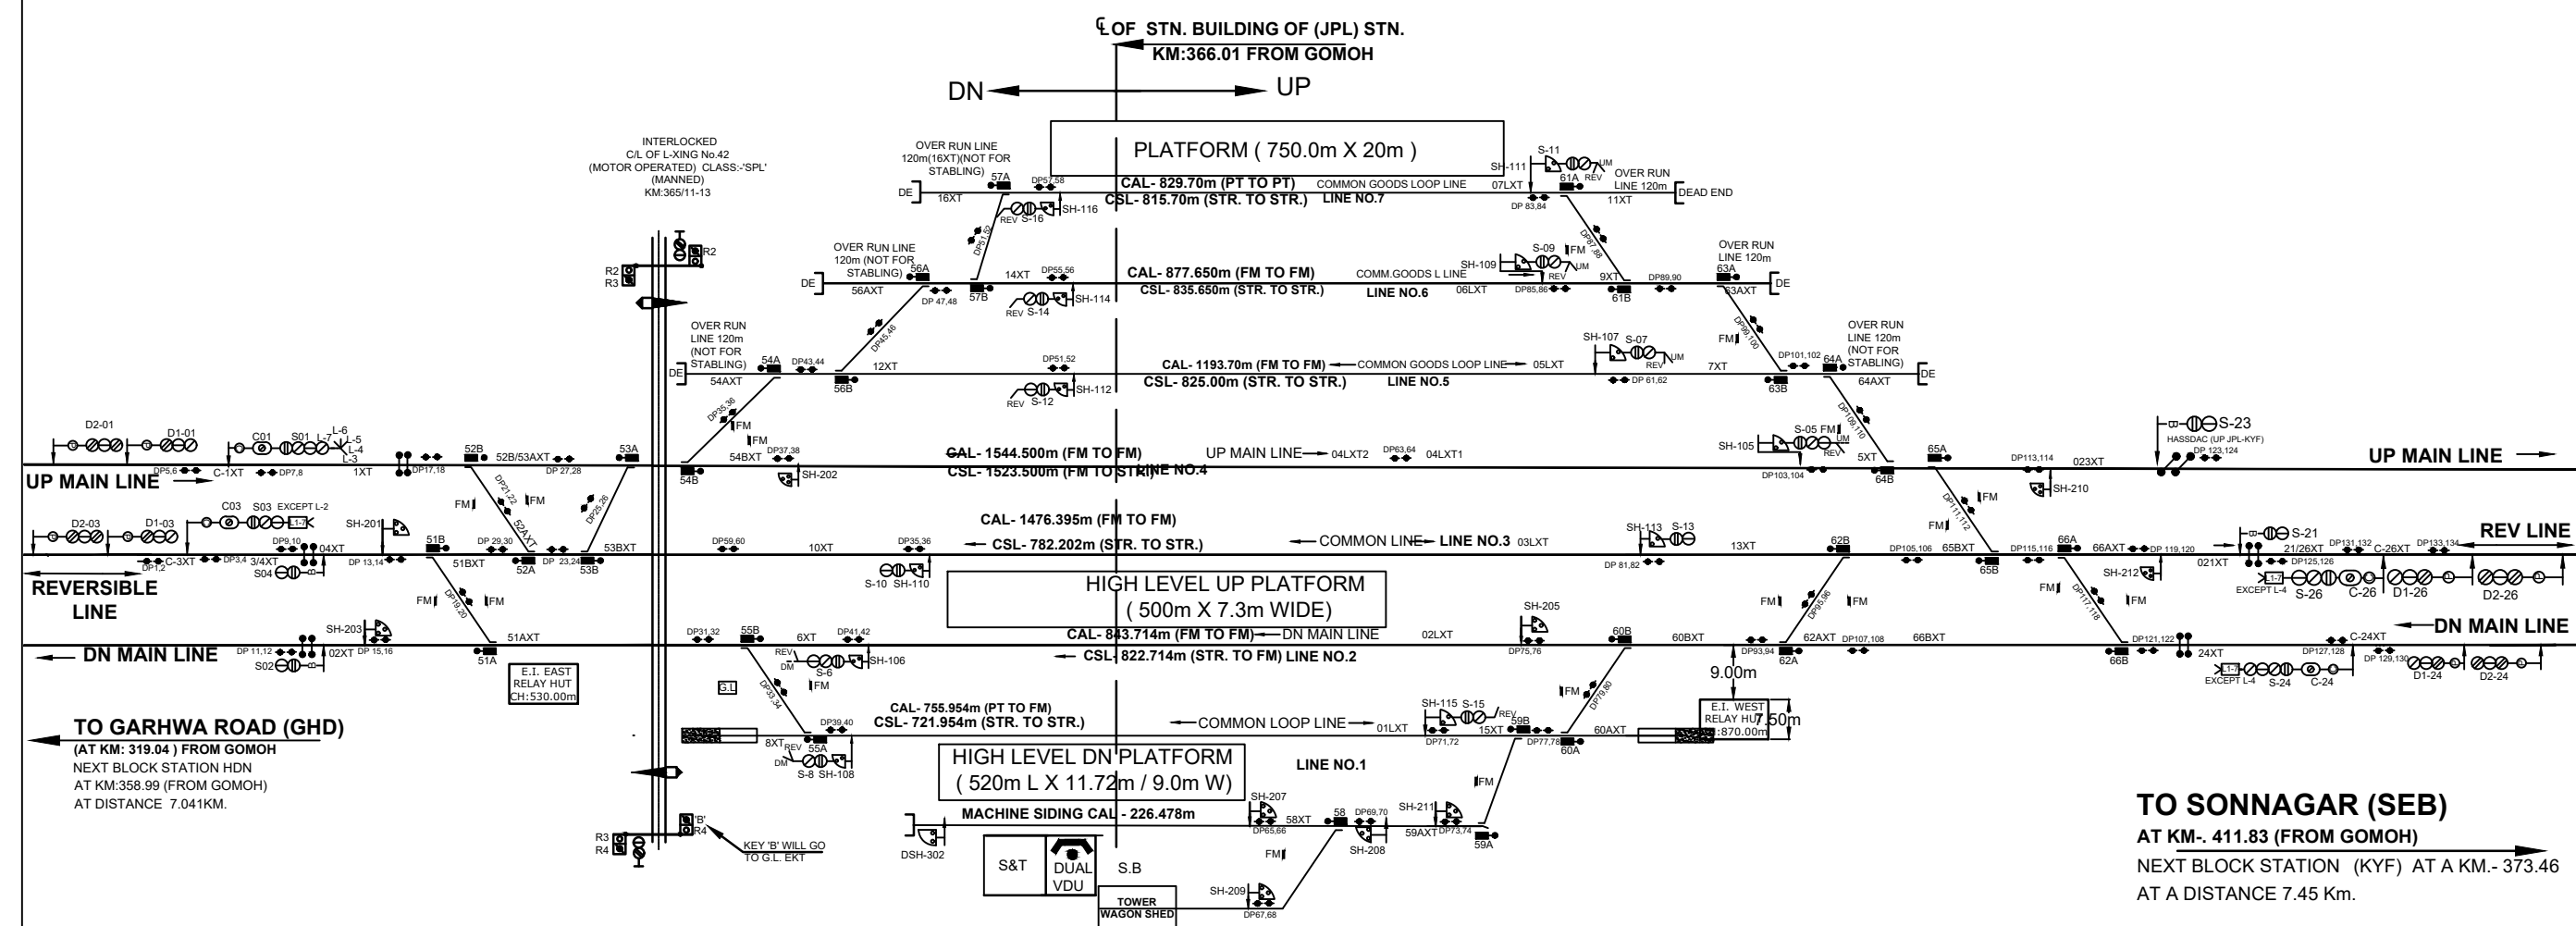

UP MAIN LINE
REVERSIBLE LINE
DN MAIN LINE
TO GARHWA ROAD (GHD)
(AT KM: 319.04) FROM GOMOH
NEXT BLOCK STATION HDN
AT KM:358.99 (FROM GOMOH)
AT DISTANCE 7.041KM.

TO SONNAGAR (SEB)
AT KM-. 411.83 (FROM GOMOH)
NEXT BLOCK STATION (KYF) AT A KM.- 373.46
AT A DISTANCE 7.45 Km.

TO SHUT SIP. NO. ECR/SIP/DDU/JPL/199-2022 ALT-A3 FINAL

E C R			ELECTRONIC INTERLOCKING (MACLS STD-III CLASS-B)	JAPLA DDU. DIV.	DRG. No. SG/DDU/ SK/2024 SH. No. 44
	SSE/ DRG	DSTE/ DDU			