
HARAULI FATEHPUR

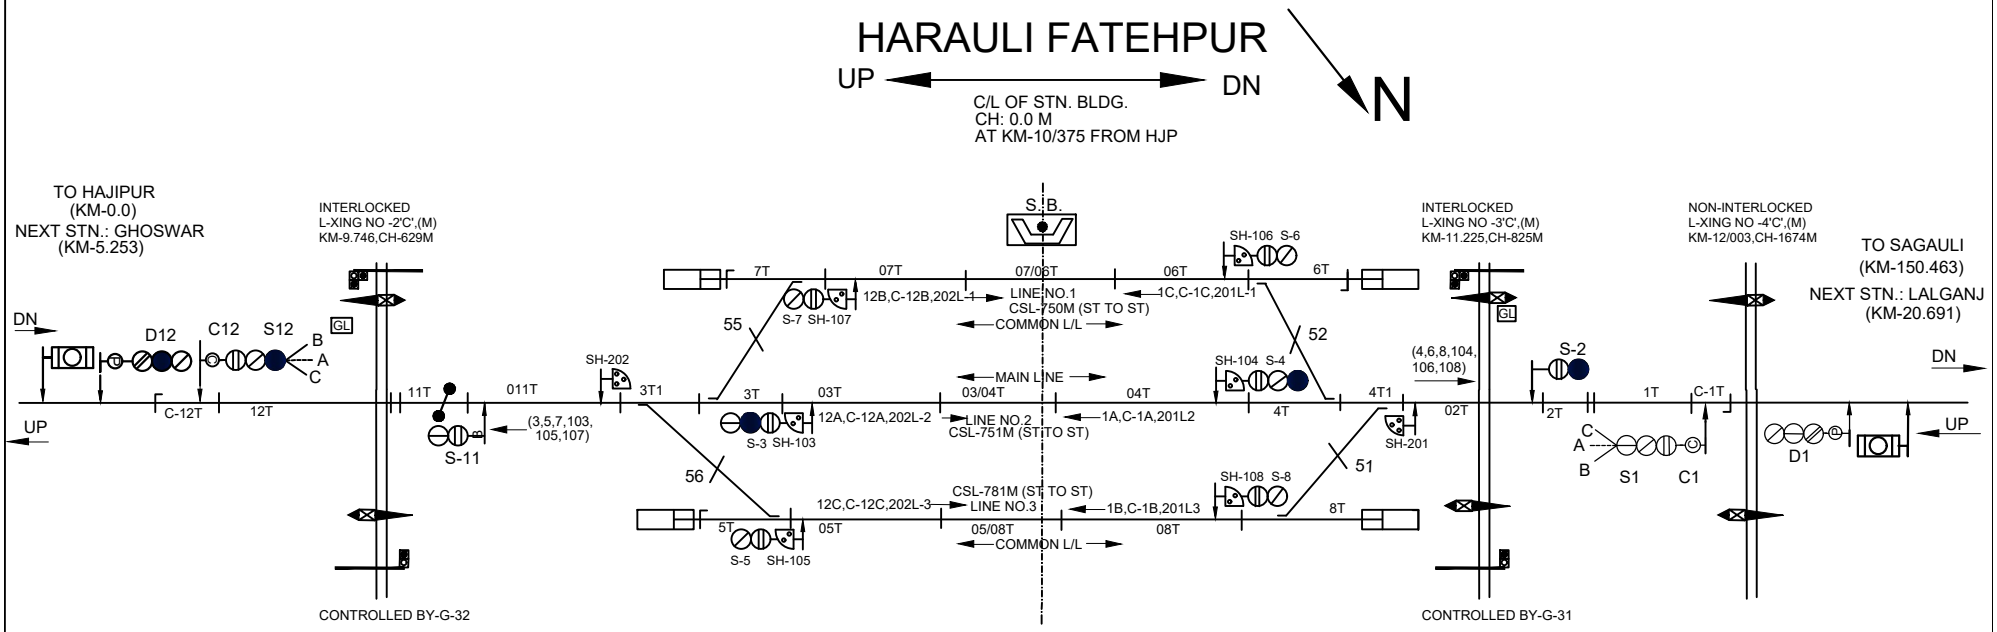

RUN THROUGH PERMITTED IN ALL 3 LINES IN BOTH UP & DN DIRECTION

FOULING TRACK CIRCUIT: 3TW56R, 4TW51R

CH-1 - PT 51
CH-2 - PT 52
CH-5 - PT 55
CH-6 - PT 56

HARAULI FATEHPUR

MINI SIP OF PROPOSED SIP NO. ECR/SIP/SEE/473/2009
MACLS,'B' CLASS, STD.-II(R)
BASED ON CE's DRG. NO. Y-58-2009