


ARA STATION

C/L OF STATION BUILDING
Km 592.65 FROM HOWRAH

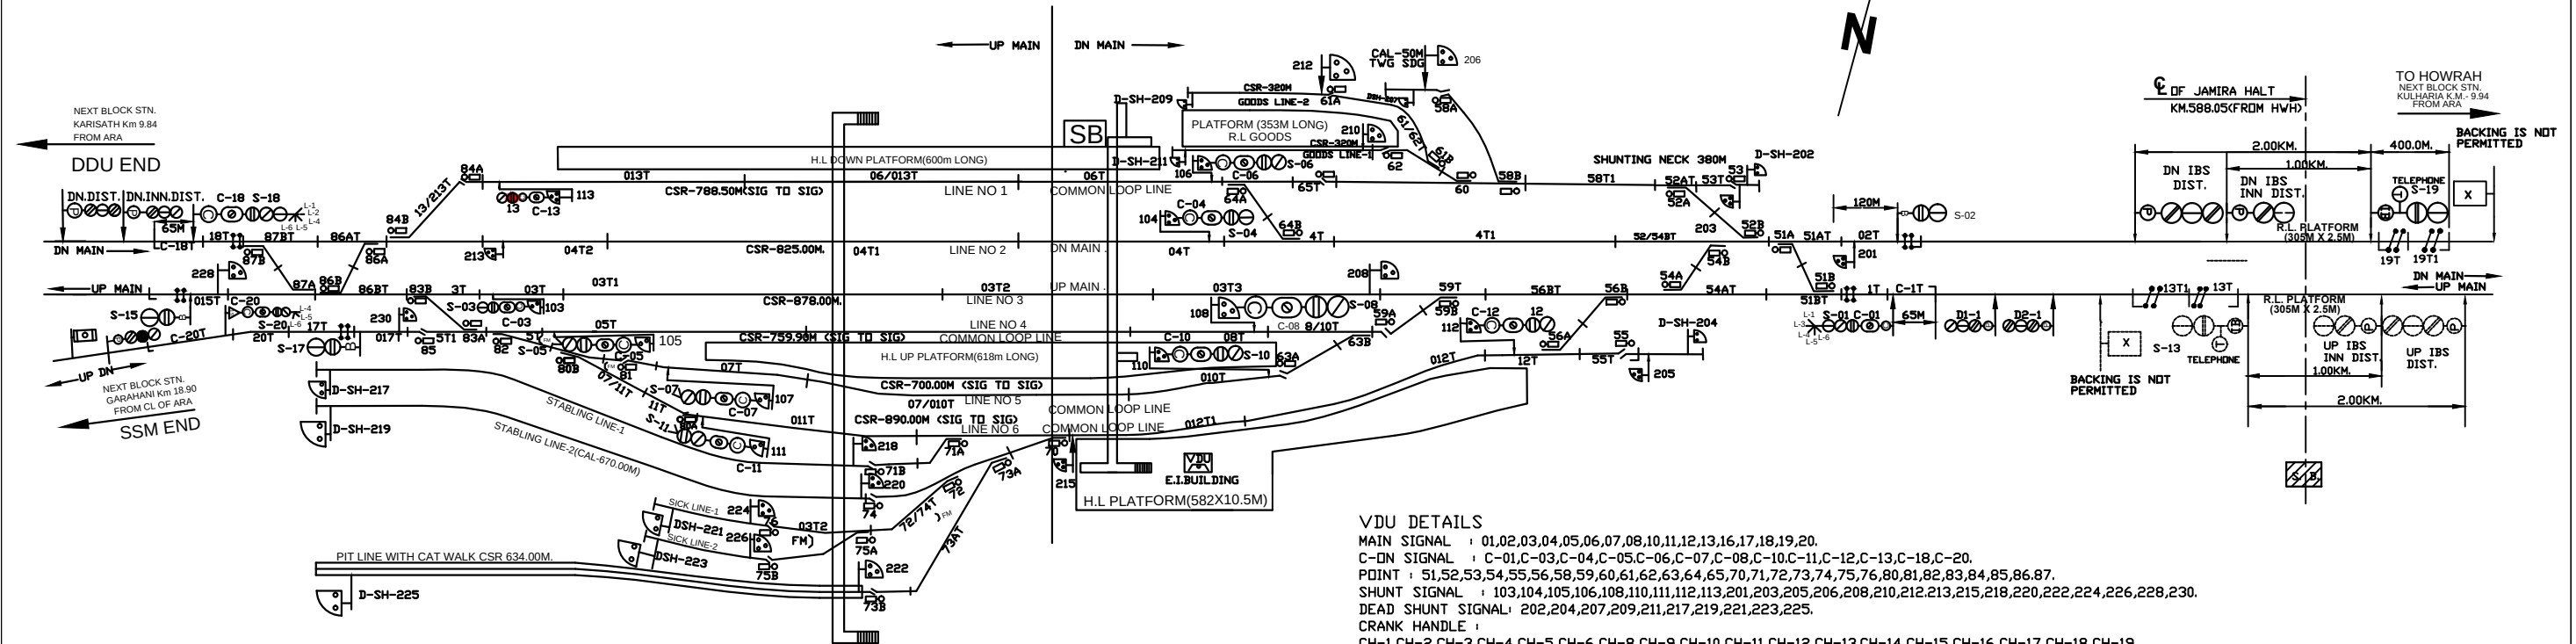

VDU DETAILS:

MAIN SIGNAL : 01,02,03,04,05,06,07,08,10,11,12,13,16,17,18,19,20.
C-DN SIGNAL : C-01,C-03,C-04,C-05C-06,C-07,C-08,C-10,C-11,C-12,C-13,C-18,C-20.
POINT : 51,52,53,54,55,56,58,59,60,61,62,63,64,65,70,71,72,73,74,75,76,80,81,82,83,84,85,86,87.
SHUNT SIGNAL : 103,104,105,106,108,110,111,112,113,201,203,205,206,208,210,212,213,215,218,220,222,224,226,228,230.
DEAD SHUNT SIGNAL: 202,204,207,209,211,217,219,221,223,225.
CRANK HANDLE :
CH-1,CH-2,CH-3,CH-4,CH-5,CH-6,CH-8,CH-9,CH-10,CH-11,CH-12,CH-13,CH-14,CH-15,CH-16,CH-17,CH-18,CH-19,
CH-20,CH-21,CH-22,CH-23,CH-24,CH-25,CH-26,CH-28,CH-29,CH-30.