


ATHMALGOLA

☐ OF ATHMALGOLA STN. BUILDING
AT KM-489.340 (FROM HWH)
CH:0.00

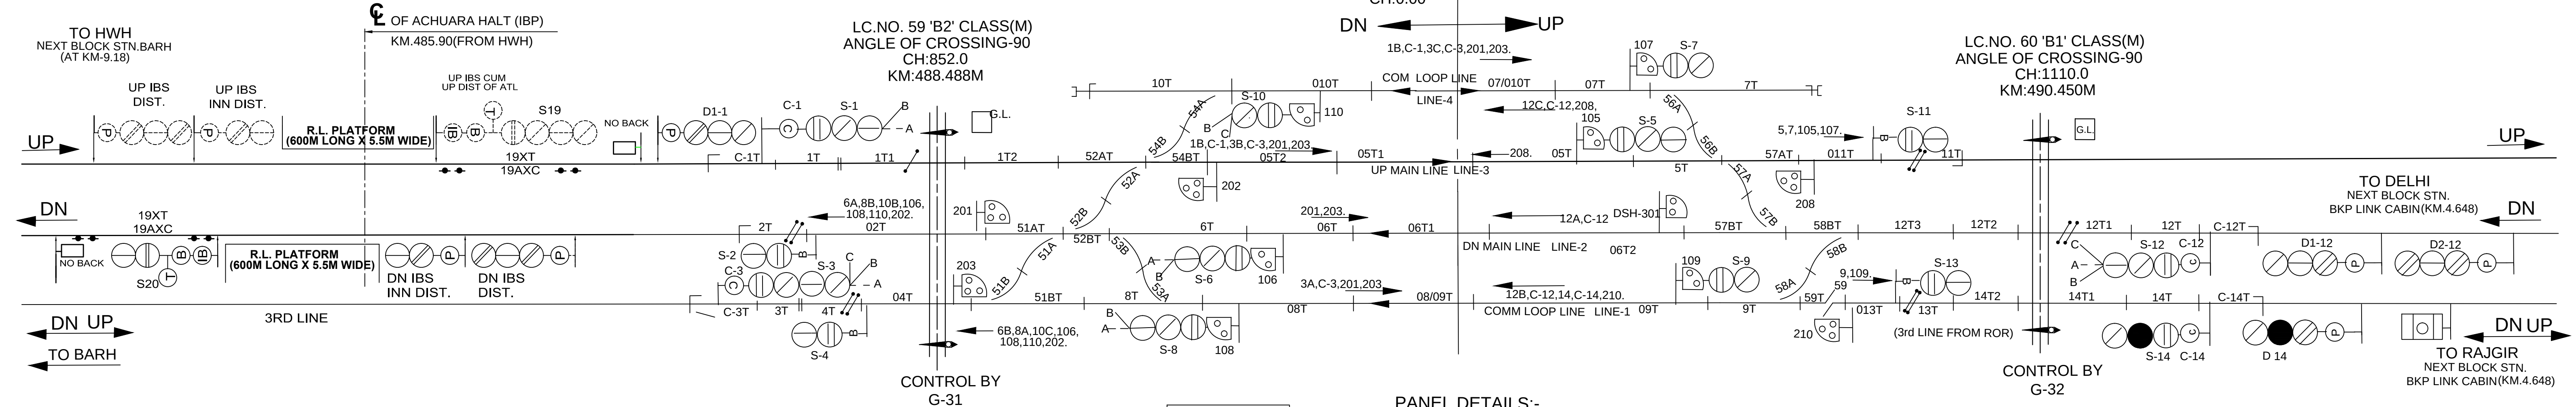

CH-1 - PT 51
CH-2 - PT 52
CH-3 - PT 53
CH-4 - PT 54
CH-5 - PT 56
CH-6 - PT 57
CH-7 -58&59

PANEL DETAILS:-

MAIN SIGNAL BUTTONS	1,2,3,4,5,6,7,8,9,10,11,12,13,14.
CALLING - ON SIGNAL BUTTONS	C-1,C-3,C-12,C-14.
POINT BUTTONS	51,52,53,54,56,57,58,59.
CRANK HANDLE CONTROL BUTTONS	CH-1,CH-2,CH-3,CH-4,CH-5,CH-6,CH-7.
SHUNT SIGNAL BUTTONS	105,106,107,108,109,110,201,202,203,208,210.
SPARE POINTS	55,60
SPARE SHUNT SIGNAL	204,205,206,207,209.