



BAKHTIYARPUR JN. (BKP)

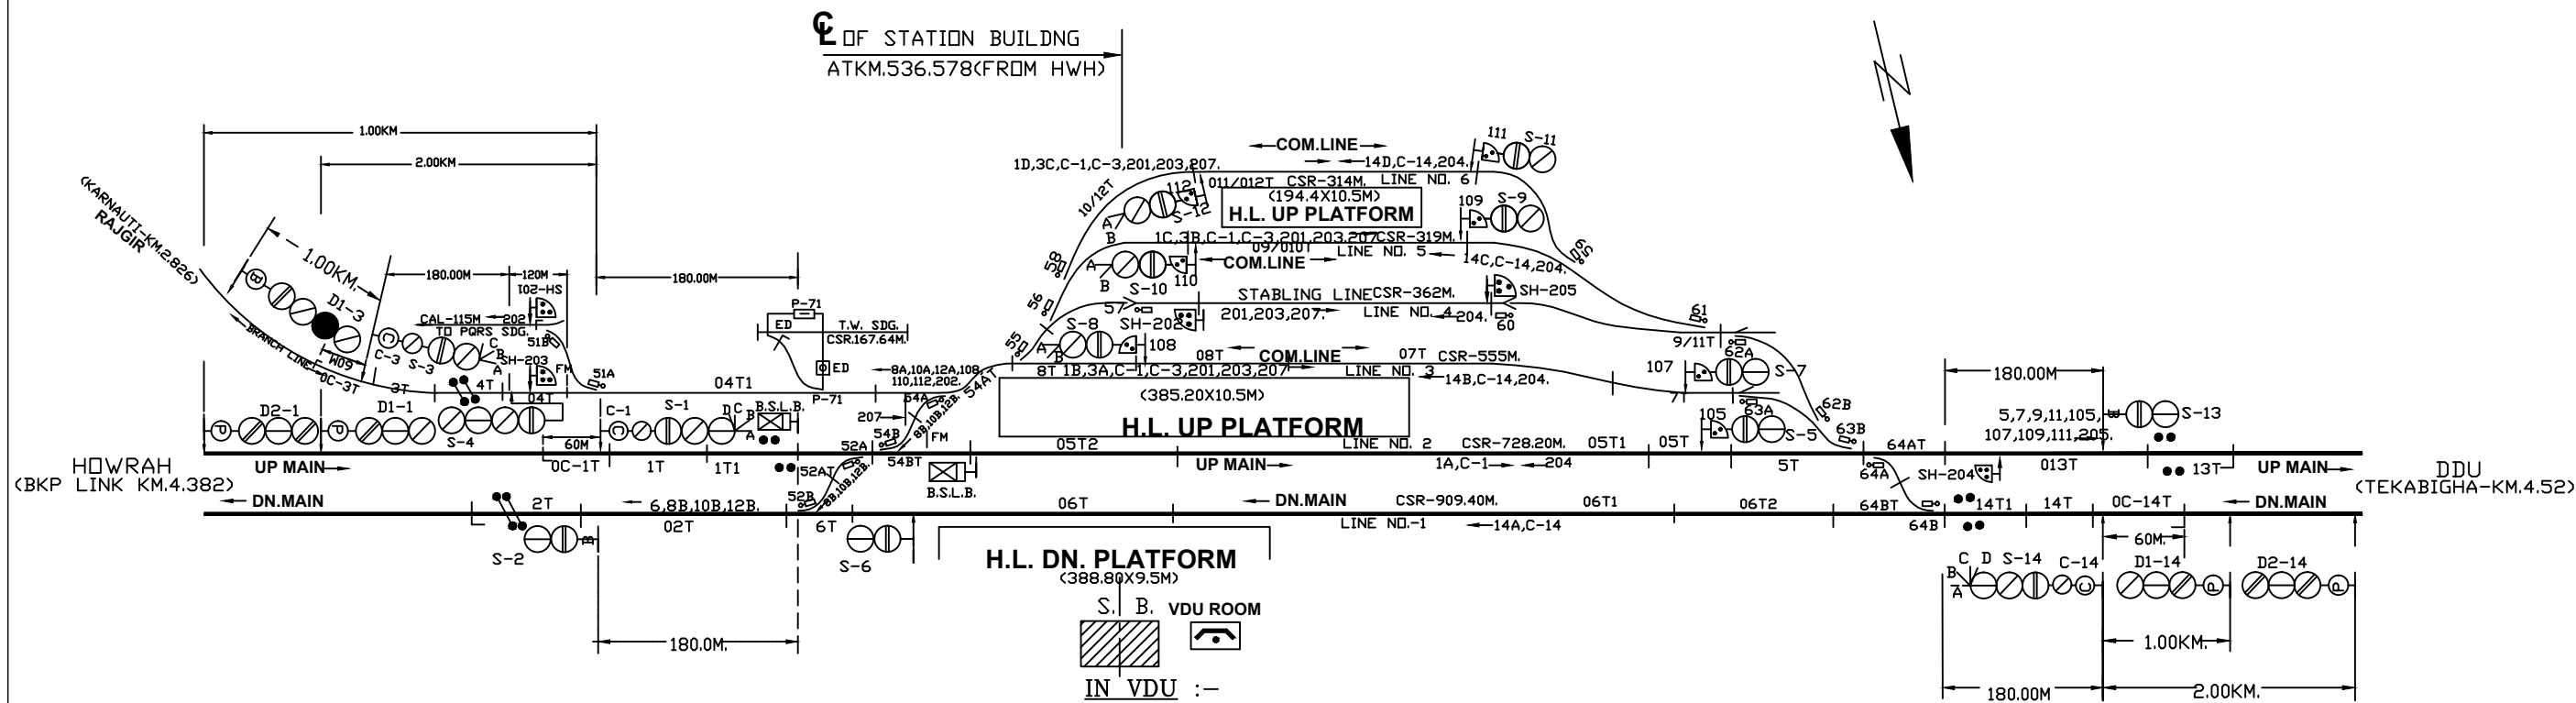

IN VDU :-
MAIN SIGNALS : 1.2.3.4.5.6.7.8.9.10.11.12.13.14.
CALLING 'ON' SIGNALS. : C-1,C-3,C-14.
SHUNT SIGNALS : 105.107.108.109.110.111.112.
201.202.203.204.205.206.207.
POINTS : 51.52.54.55.56.57.58.59.60.61.62.63.64.71.
CRANK HANDLE CONTROLS :CH1.CH2.CH3.CH4.CH5.CH6.
CH7.CH8.CH9.CH10.CH11,CH-12.
POINT CONTROL: P-71.

IN SM ROOM

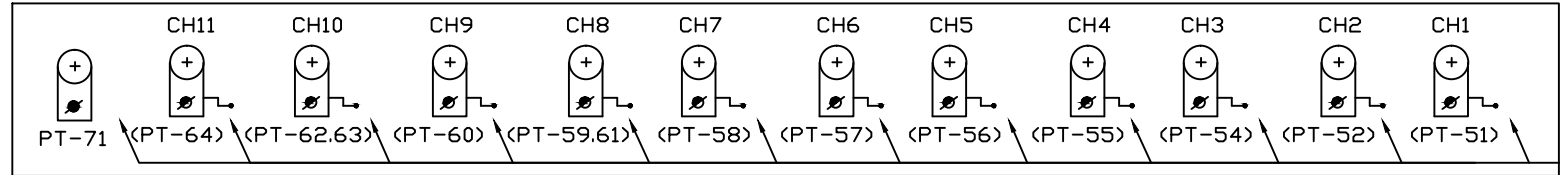

CRANK HANDLE WELDED OR CHAINED WITH THE KEY