BAKHTIYARPUR LINK

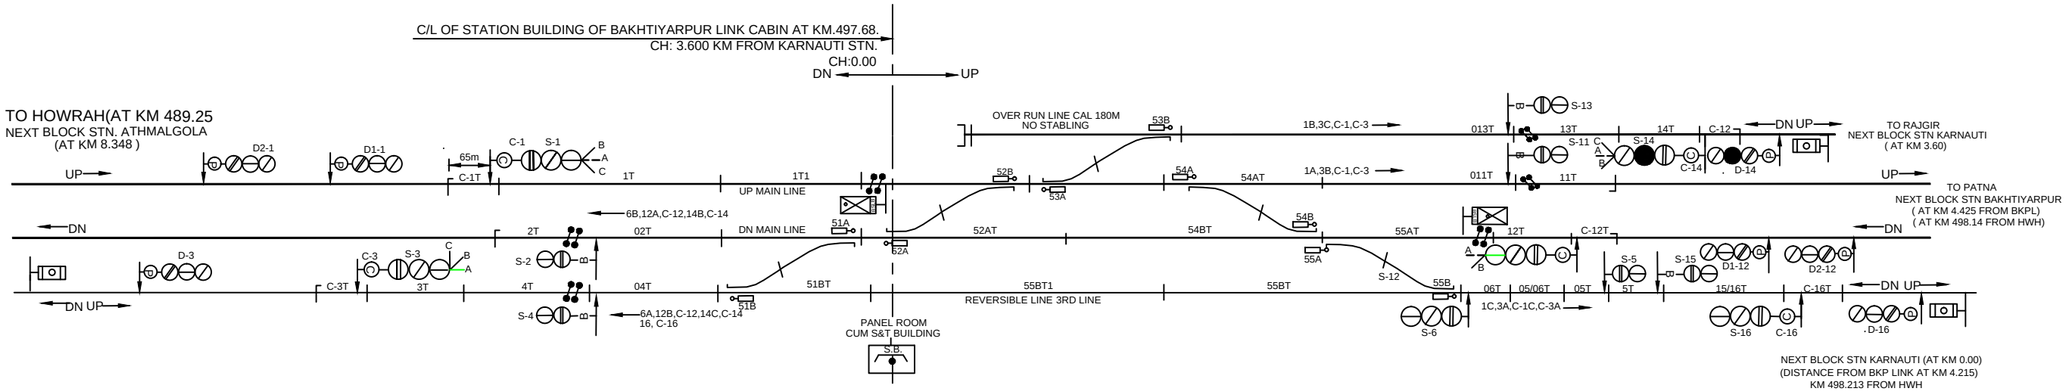

AT SM ROOM

CH-1	CH-2	CH-3	CH-4	CH-5
CRANK HANDLE FOR PT 51	CRANK HANDLE FOR PT 52	CRANK HANDLE FOR PT 53	CRANK HANDLE FOR PT 54	CRANK HANDLE FOR PT 55

ALL CRANK HANDLE WELDED WITH KEY

VDU DETAILS:-

MAIN SIGNAL : 1,2,3,4,5,6,11,12,13,14,15,16.
C-ON SIGNAL : C-1,C-3,C-12,C-14,C-16.
POINT CONTROL : 51,52,53,54,55.
CRANK HANDLE CONTROL : CH-1,CH-2,CH-3,CH-4,CH-5.