


BHURKUNDA (BHKD)

E.I MACLS,CLASS-B,STD-II(R)

UP ← → DN

☒ OF BHURKUNDA STN. BUILDING
AT KM. 112.53 (FROM GMO)
CH:0.00

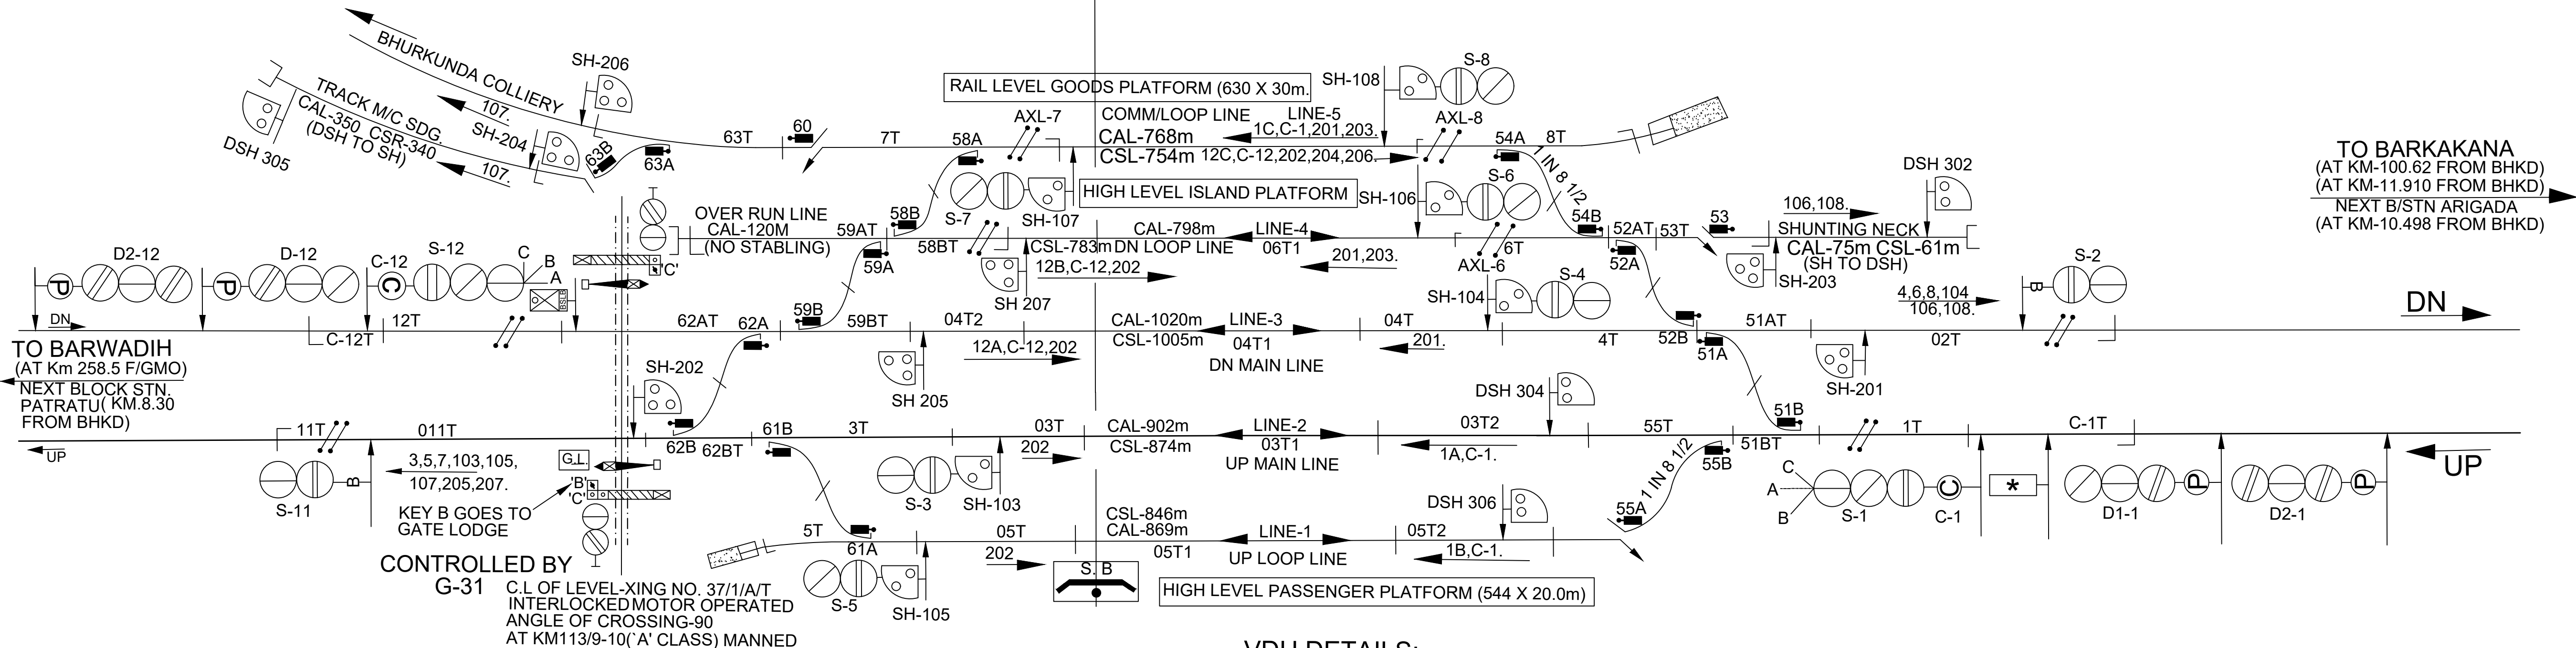

VDU DETAILS:-

MAIN SIGNAL

CALLING - ON SIGNAL

POINT

CRANK HANDLE CONTROL

SHUNT SIGNAL

GATE CONTROLLED

DEAD SHUNT

1,2,3,4,5,6,7,8,11,12.

C-1,C-12.

51,52,53,54,55,58,59,60,61,62,63.

CH-1,CH-2,CH-3,CH-4,CH-5,CH-8,CH-9,CH-10,CH-11,CH-12,CH-13.

103,104,105,106,107,108, 201,202,203,204,205,206,207.

G-31