


करवन्दिया (KWD) E.I.

DOC:-20.02.2022
MACLS, "B" CLASS, STD-III
ABS DOC:-06.12.2024

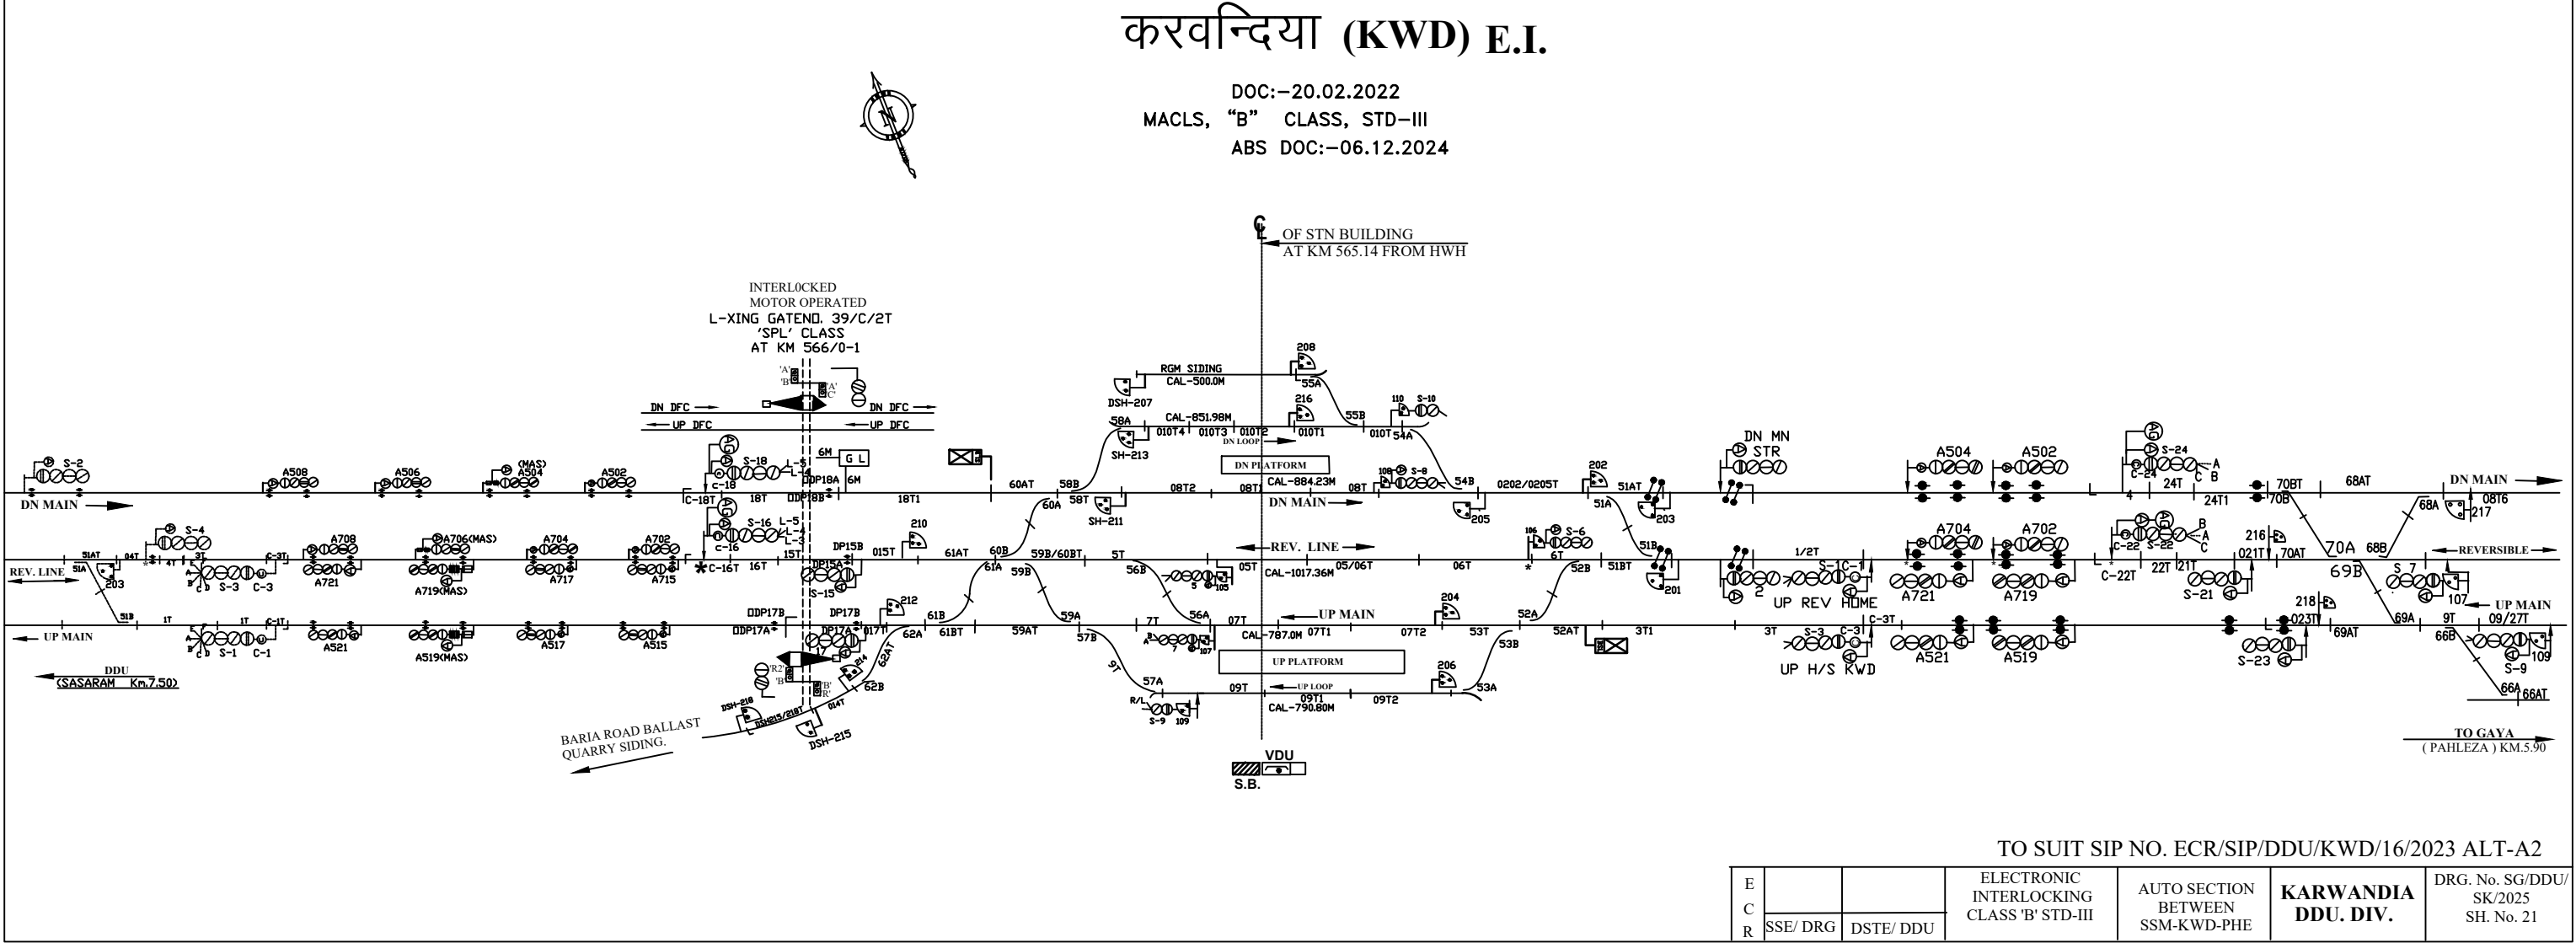

TO SUIT SIP NO. ECR/SIP/DDU/KWD/16/2023 ALT-A2					
E			ELECTRONIC INTERLOCKING CLASS 'B' STD-III	AUTO SECTION BETWEEN SSM-KWD-PHE	DRG. No. SG/DDU/ SK/2025 SH. No. 21
C	SSE/ DRG	DSTE/ DDU			
R				KARWANDIA DDU. DIV.	