


करकट्टा (KRTA) (E.I.) FINAL
MACLS, "B" CLASS, STD-III
DOC-08.03.25

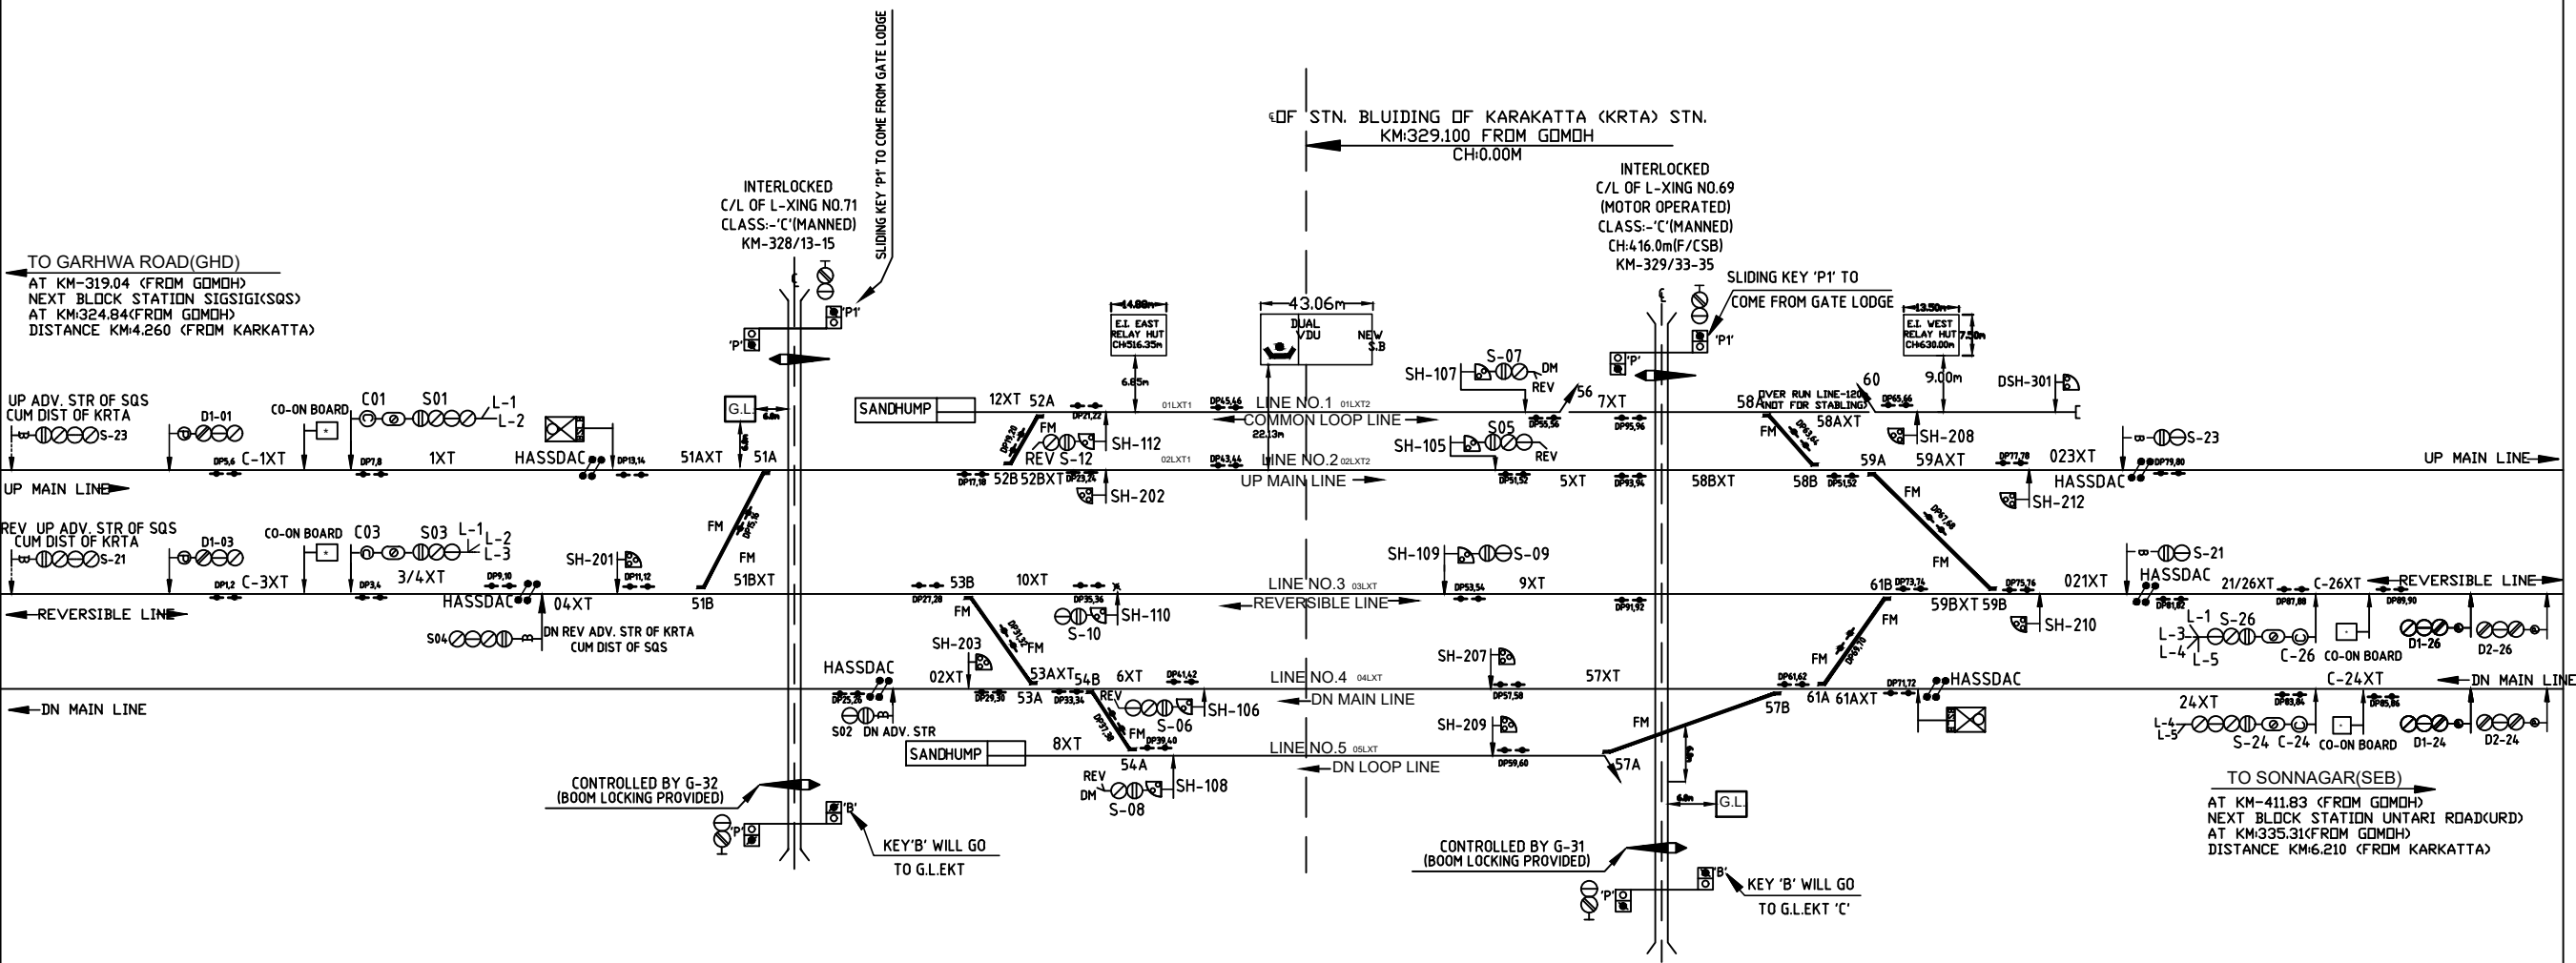

TO SUIT SIP NO.ECR/SIP/DDU/201/2022 FINAL- PH

E C R	SSE/ DRG	DSTE/ DDU	ELECTRONIC INTERLOCKING MACLS,CLASS 'B' III	KARKATTA DDU. DIV.	DRG. No. SG/DDU/ SK/2025 SH. No. 50
-------------	----------	-----------	---	-------------------------------	---