

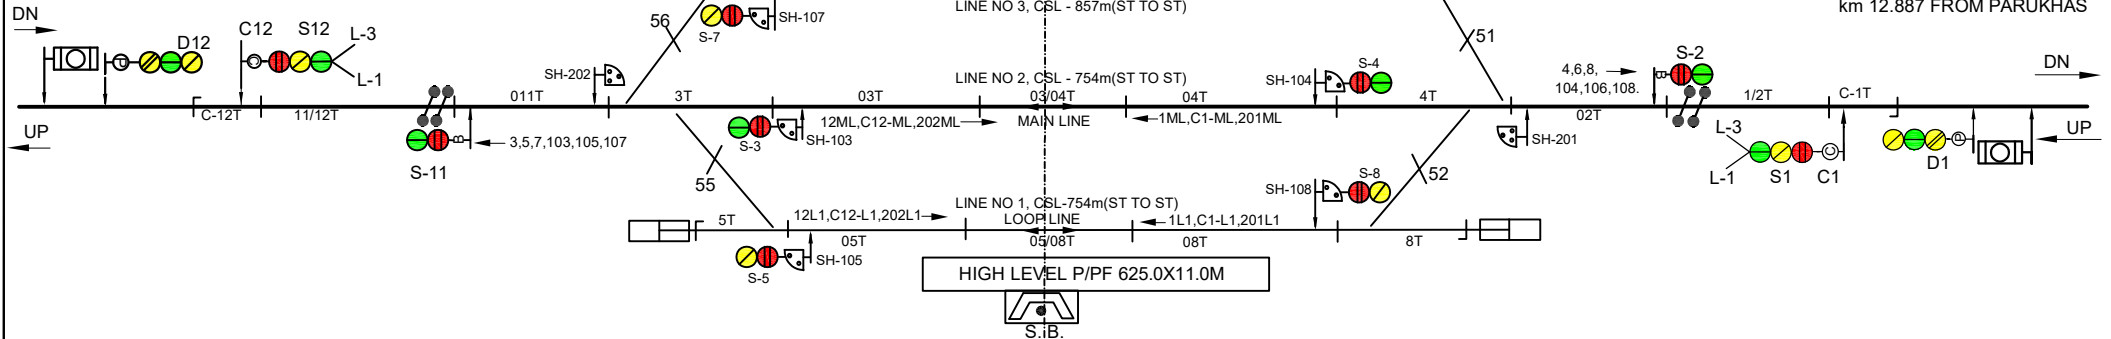

PARUKHAS
 UP ← → DN

C/L OF PARUKHAS YARD
km-50/863 FROM HJP, CH:-0.00

TO SARAIYA (HALT) AT km-9.50
FROM PARUKHAS

NEXT BLOCK STN.:
VAISHALI ,km-15.885 FROM PARUKHAS
TO HAJIPUR km 50.763 FROM PARUKHAS

TO SAGAU LI (km-99.9)
FROM PARUKHAS
NEXT BLOCK STN.:
DEORIA
km 12.887 FROM PARUKHAS



FOULING TRACK CKT:- NIL

UFSBI WITH HASSDAC - BOTH SIDES

RUN THROUGH PROVIDED FOR S-3,S-4,S-5,S-6,S-7,S-8.

PROVISION OF 5 SEC. TIME DELAY IN HR CKT. OF S-3,S-4,S-5,S-6, S-7, S-8.

CH-1 - PT 51
CH-2 - PT 52
CH-5 - PT 55
CH-6 - PT 56

EAST CENTRAL RAILWAY
SONPUR DIVISION

DSTE/ECR/SEE

SSE/DRG/SEE

STATION WORKING RULE DIAGRAM
MACL CENTRAL PANEL STD-II(R) CLASS-'B'
TO SUIT SIP NO.ECR/SIP/SEE/PARUKHAS/2022

PARUKHAS