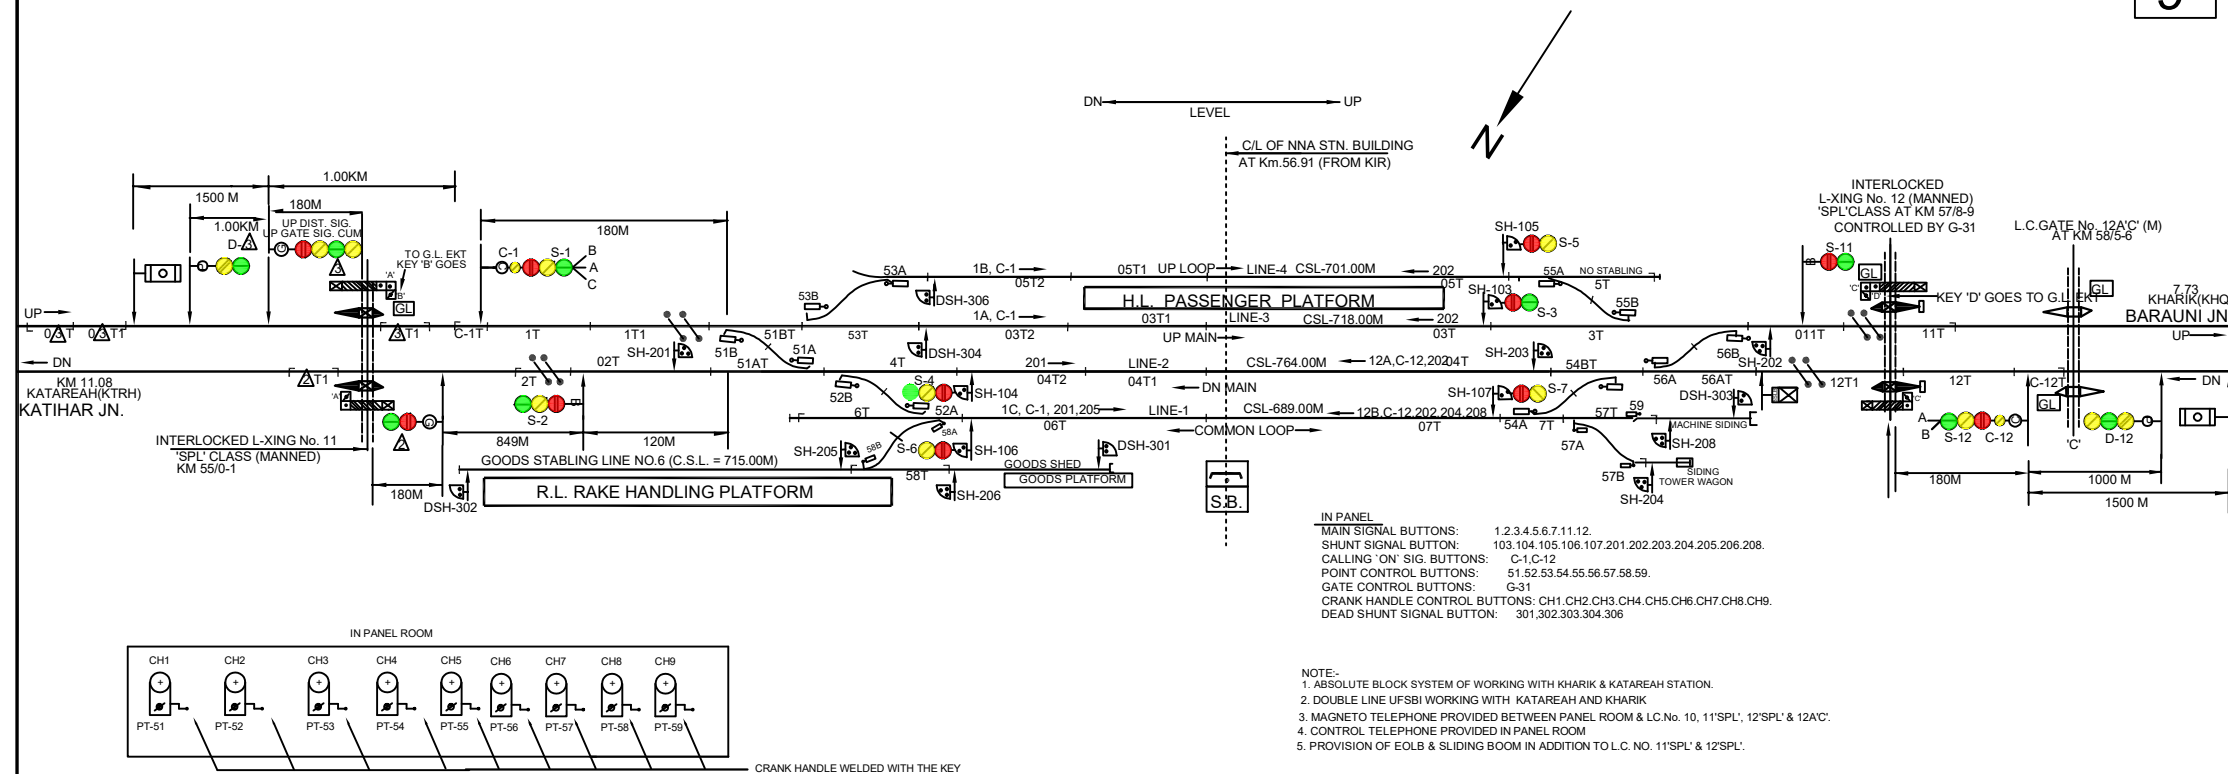


**NAUGACHIA**STATION WORKING RULE DIAGRAM
MACL STD-II CLASS-'B'

TO SUIT SIP NO. ECR/SIP/SEE/170/2022, ALT-A

SE/DRG/SEE

SSE/DRG/SEE

DSTE/ECR/SEE

EAST CENTRAL RAILWAY
SONPUR DIVISION