


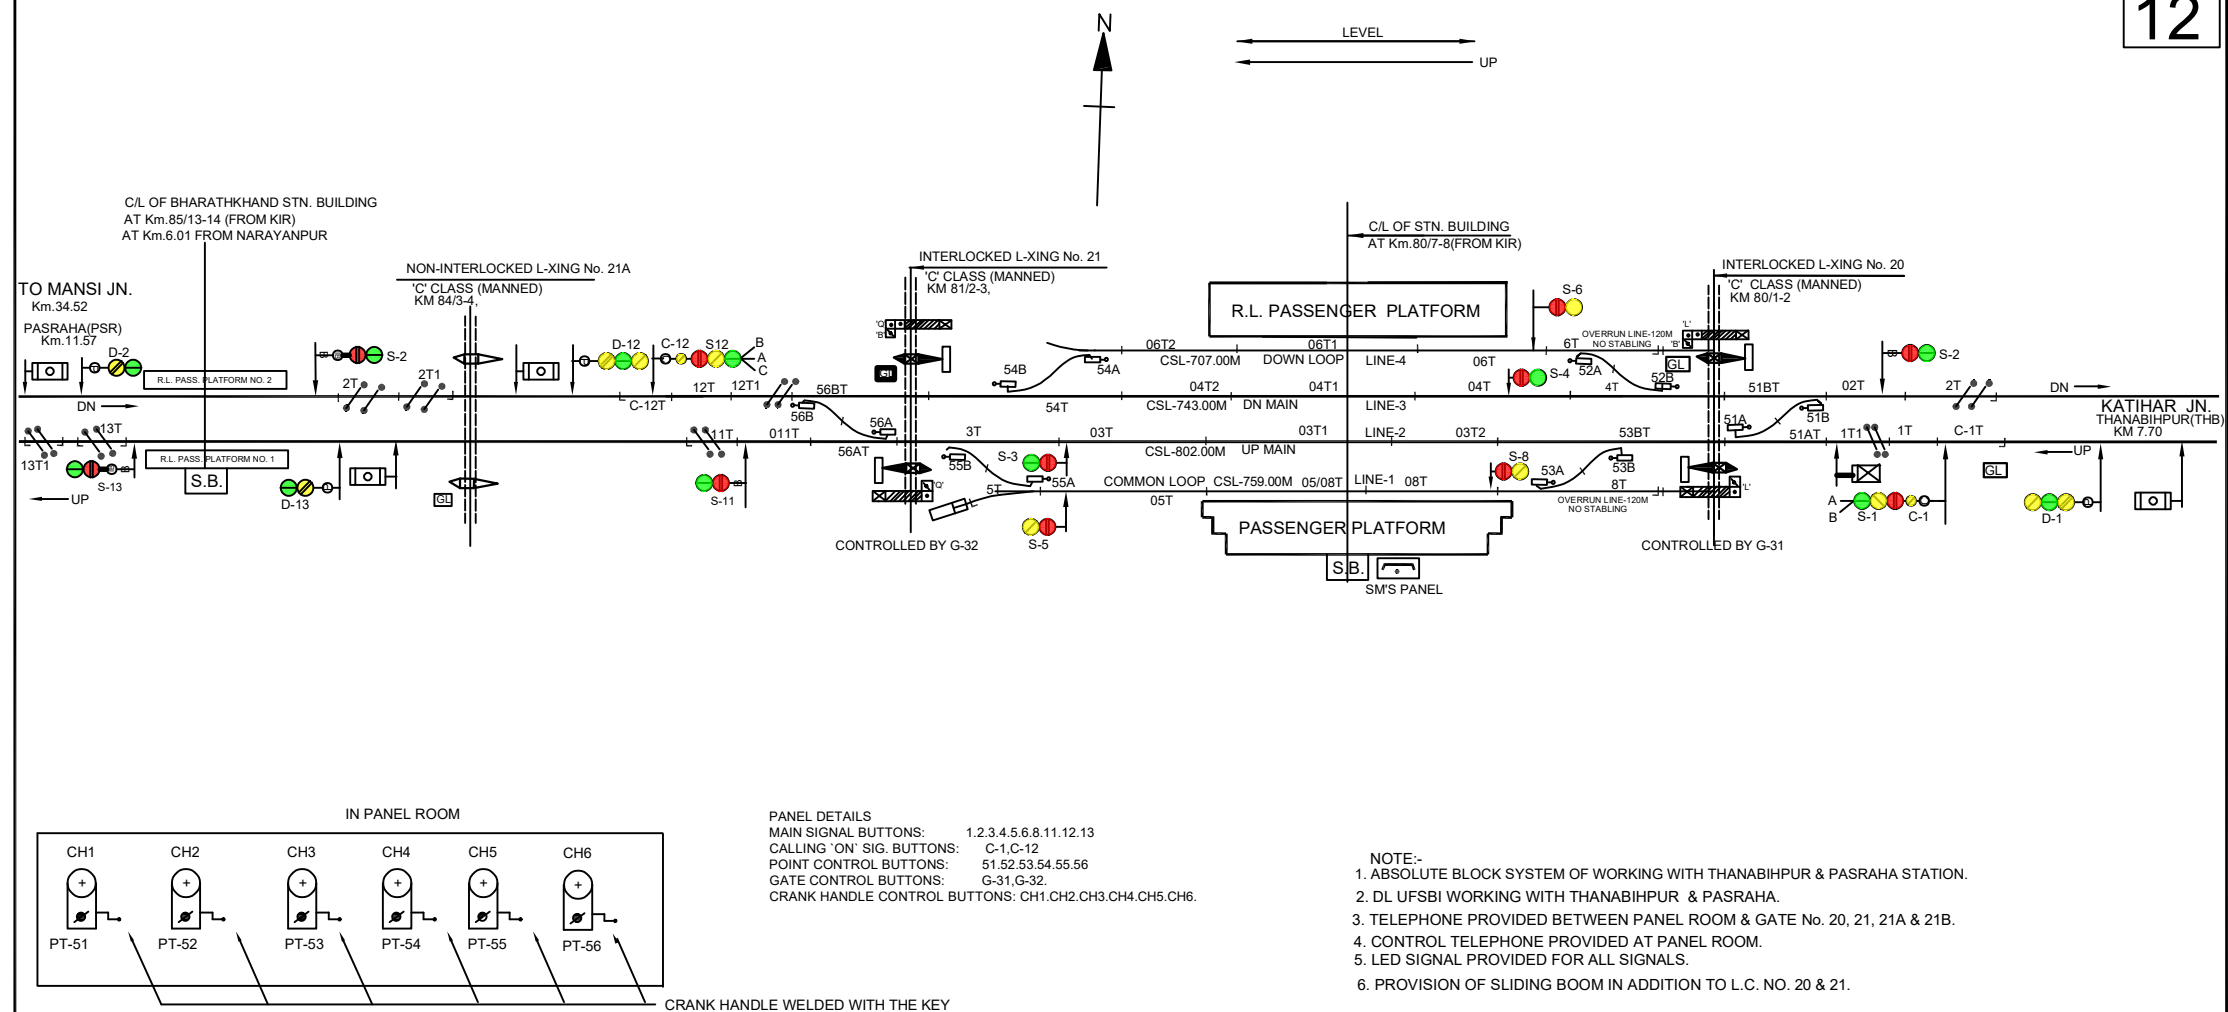

EAST CENTRAL RAILWAY SONEPUR DIVISION			STATION WORKING RULE DIAGRAM MACL STD-II(R) CLASS-'B'	NARAYANPUR
	DSTE/ECR/SEE	SSE/DRG/SEE	TO SUIT SIP NO. ECR/SIP/SEE/167/2014. ALT.VI	