


CABLE ROUTE PLAN, CHAKIA

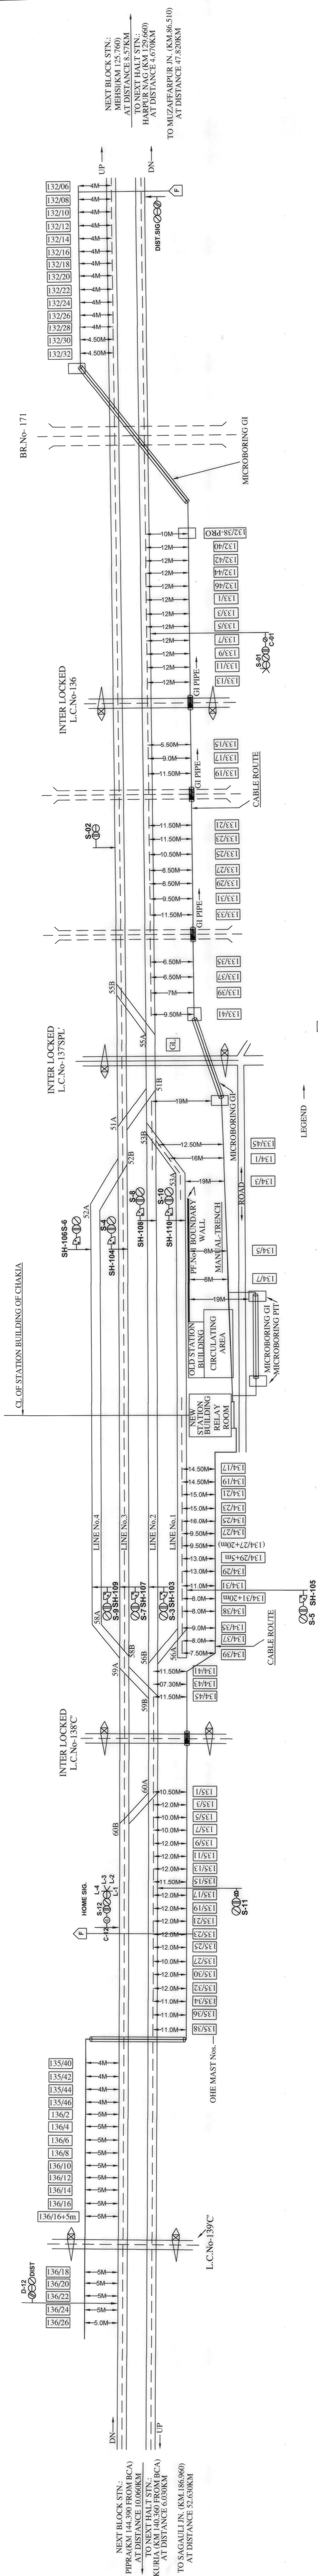

LEGEND —

- ### (1) MICROBORING PIT

(2) MICROBORING

3) G.I PIPE—

SUBMITTED BY	A.R. Rail Vikas Services PVT. LTD. Plot No. 10, Phase-III, Ghat. Borivali(West), MUMBAI-400091	PREPARED BY	 Designer & Engineers Pvt. Ltd. PATNA, NOIDA Chennai, Bangalore, Ahmedabad, Pune, delhi	E. C. R. SPT DIVN.	CABLE ROUTE PLAN CHAKIA	CHAKIA PH-II	APPROVED BY	 BINOD KUMAR SINGH Project Manager 10/05/2021	C H E C K E D SHASHANK Project Engineer 10/05/2021 SHEKHAR Project Engineer 10/05/2021 DSTE/C/MPP SSE/C/SPI Dy. CSTE/CON/INM/EX	SH NO. - 01/01 DRAWING NO. ECR/CR/SPT 332/2025	COMPLETION DRAWING
		To SUIT SPT NO.-ECR/SPT/SPT - CA/A/332/2021									