
CHAUSA (CSA)

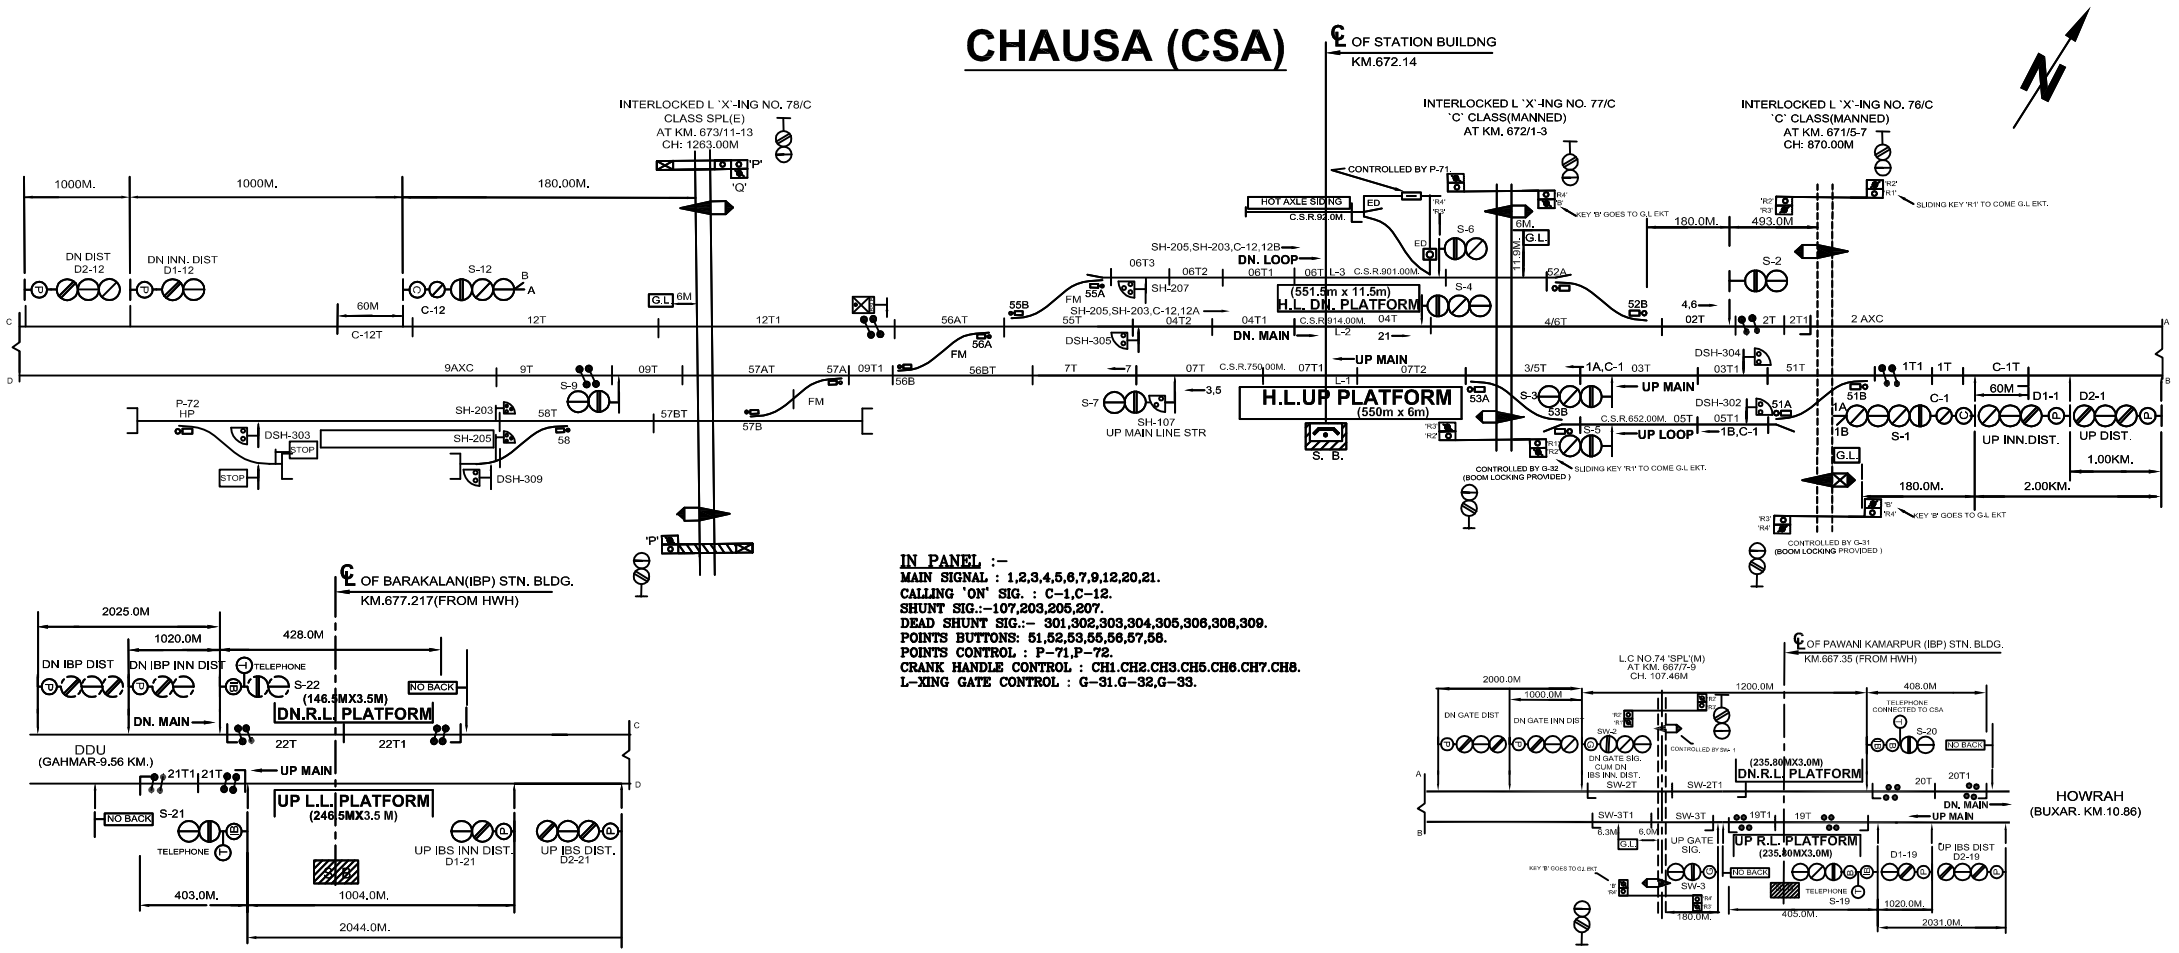

EAST CENTRAL RAILWAY DANAPUR DIVISION	SR.DSTE/ECR/DNR	ASTE/ECR/DNR	SSE/ECR/DNR	PANEL SIGNALLING PLAN MACL, STD-III, CLASS-'B'.	*CHAUSA (CSA)*	SR. NO. ML-47. ECR/SIP/DNR/CSA/078/2024 ALT-A2.