


अनुग्रहनारायण रोड (AUBR)
MACLS, 'SPL' CLASS, STD-III
D.O.C. - 30.06.2025

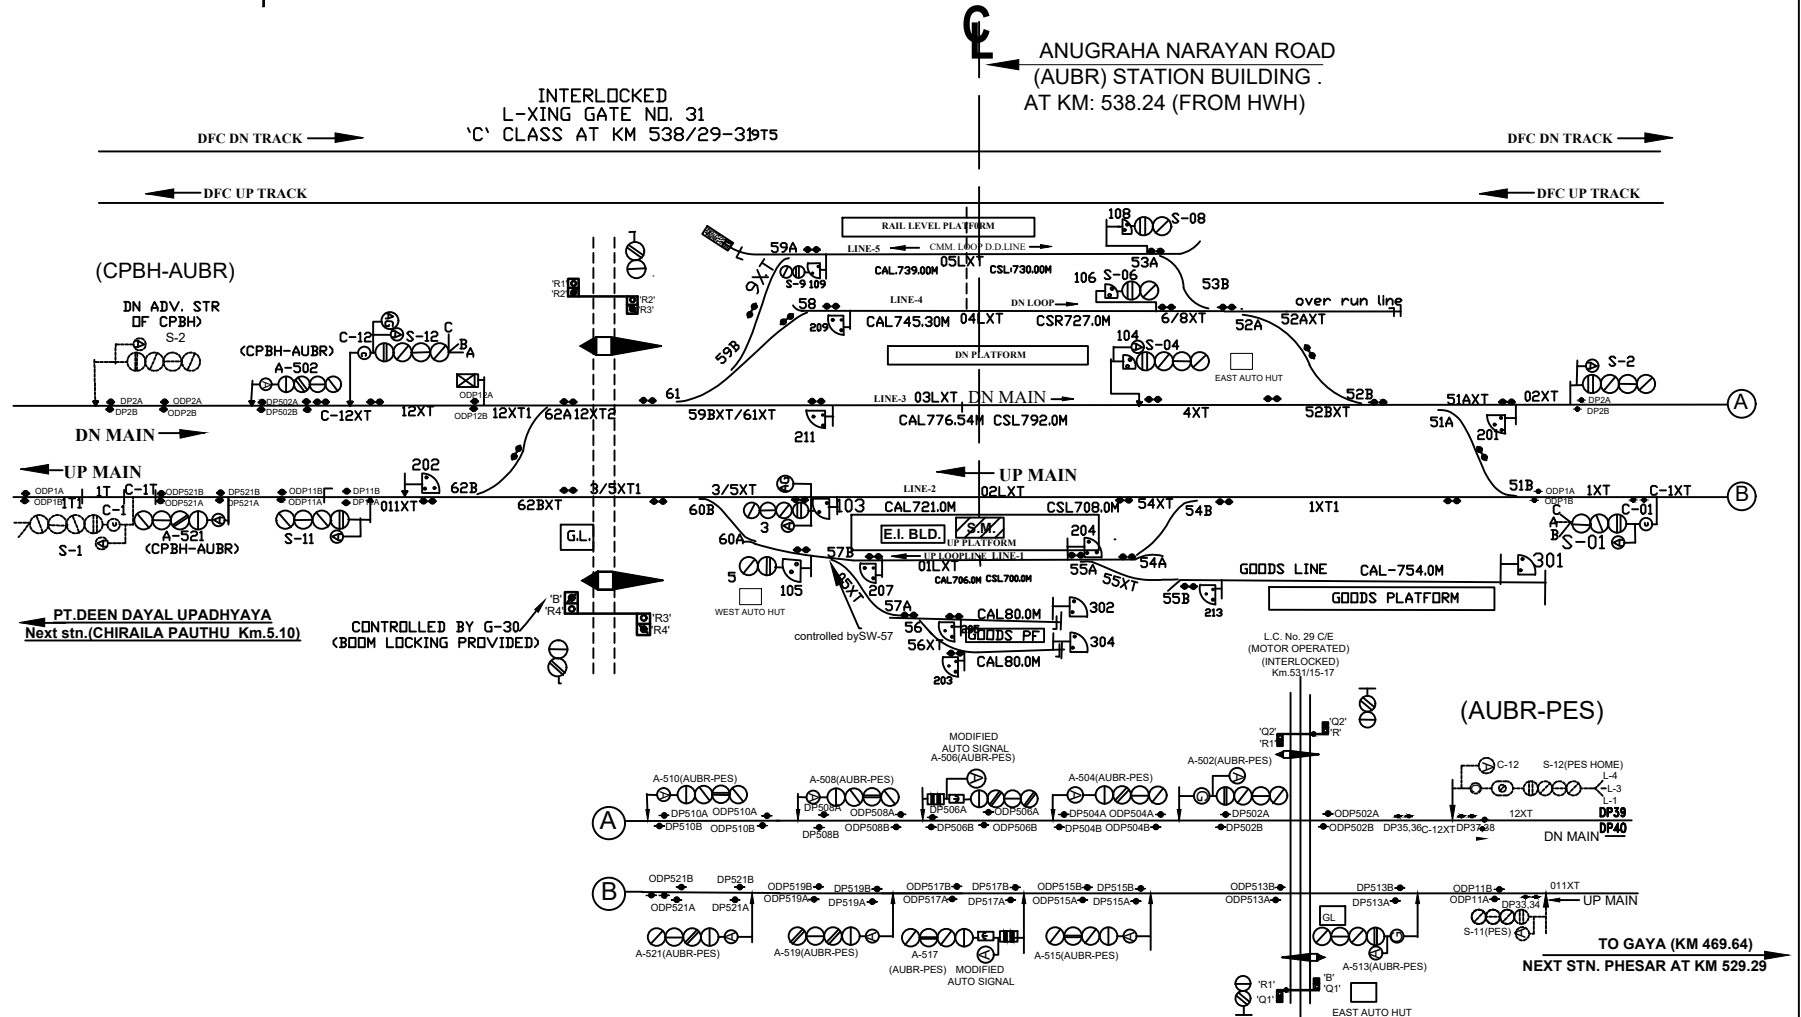

ANUGRAHANARAYAN ROAD DDU. DIV.		ELECTRONIC INTERLOCKING WITH ABS CPBH-AUBR-PES	DRG. No.
SSE/ D&D	DSTE/ DDU		SG/DDU/ SK/2025 SH. No. 26