


चन्दौली मझवार (CDMR)
MACLS 'SPL' CLASS, STD-III
DOC:-23.07.24
ABC DOC-28.04.2025

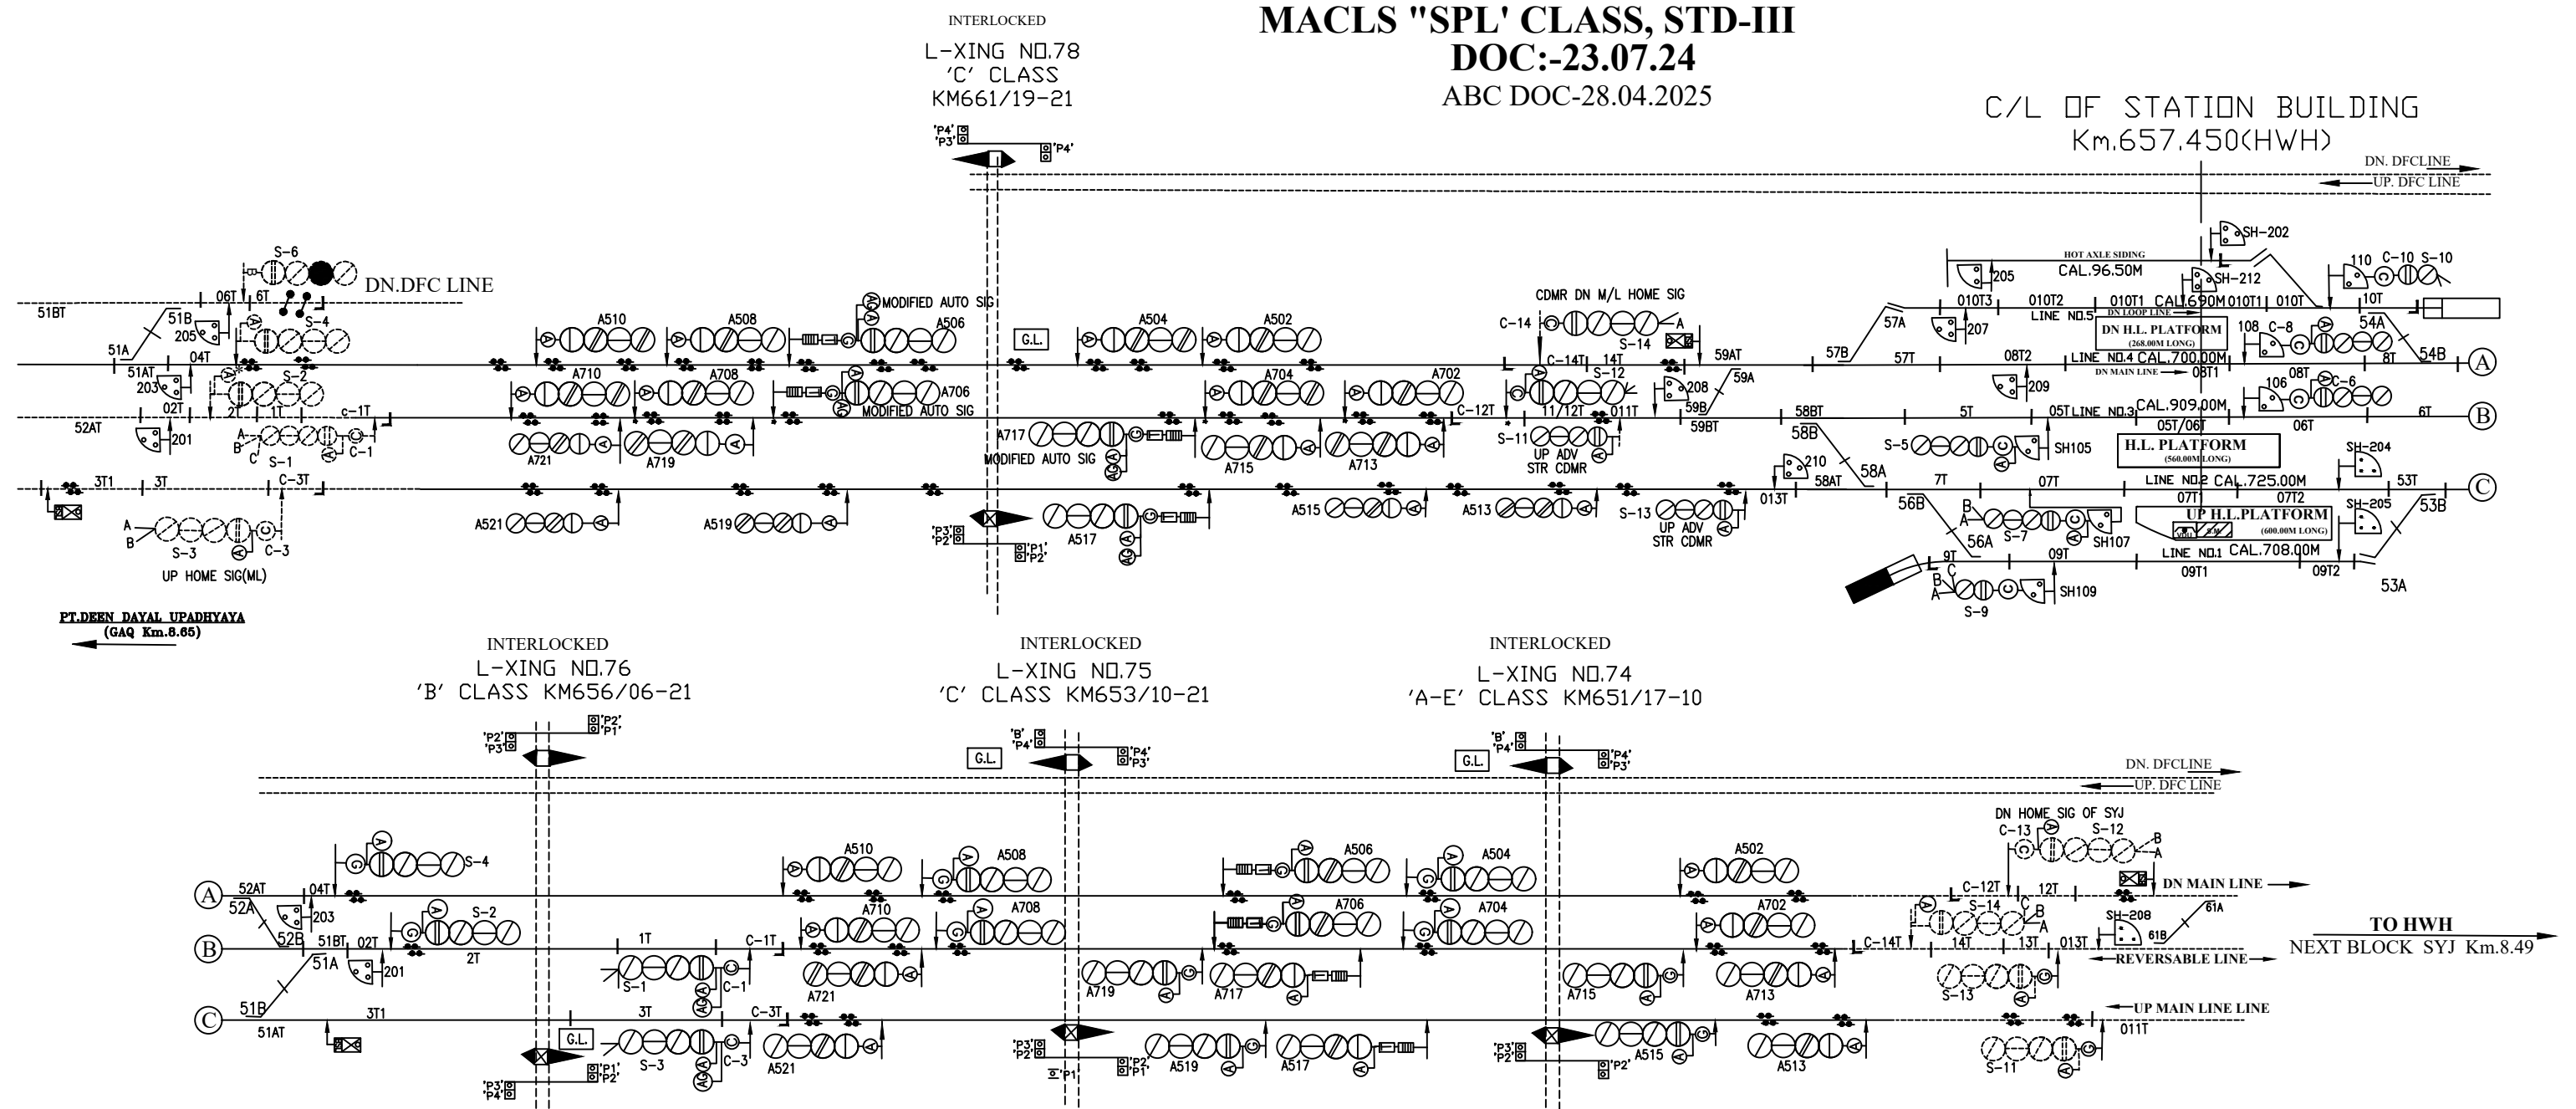

TO SUIT SIP NO.ECR/SIP/DDU/CDMR/03/2024

E C R			GAQ-CDMR &CDMR-SYJ AUTO SECTION	CHANDALI MAJHWAR ELECTRONIC INTERLOCKING (MACLS STD-III CLASS -SPL	DRG NO.SG/DDU SK/2020 SH. NO.4 11.08.2025
	SSE/ D&D	DSTE/DDU			