कुदरा (KTQ) E.I.

MACLS, "B" CLASS, STD–III

DOC:–31.05.2025

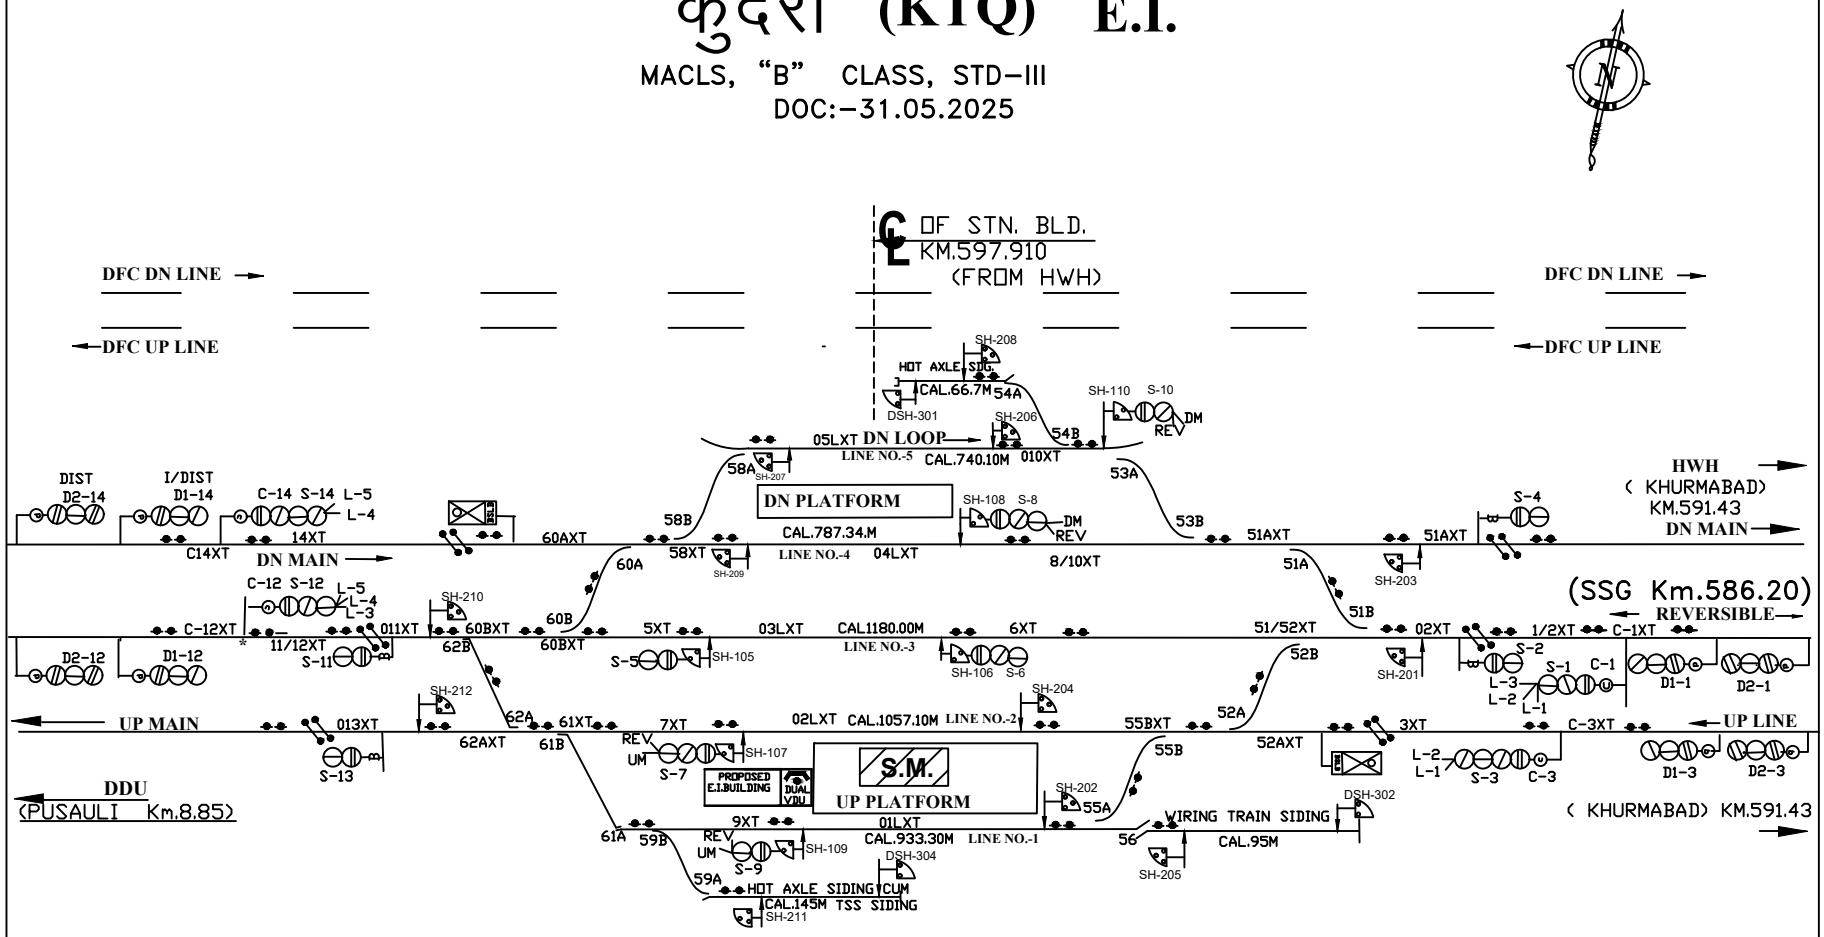

TO SUIT SIP No.ECR/SIP/DDU/KTQ/011/2024

E C R	SSE/ DRG	DSTE/DDU	ELECTRONIC INTERLOCKING AT KUDRA	DRG. No. SG/DDU/ SK/2025 SH. No. 12