


पुसौली (PSE) E.I.

MACLS, "B" CLASS, STD-III
DOC:-14.09.2025

NON INTERLOCKED
L- XING NO. 56C/E
'C' CLASS
Km.609/7-9



OF STN. BLD.
KM.606.77 (FROM HWH)

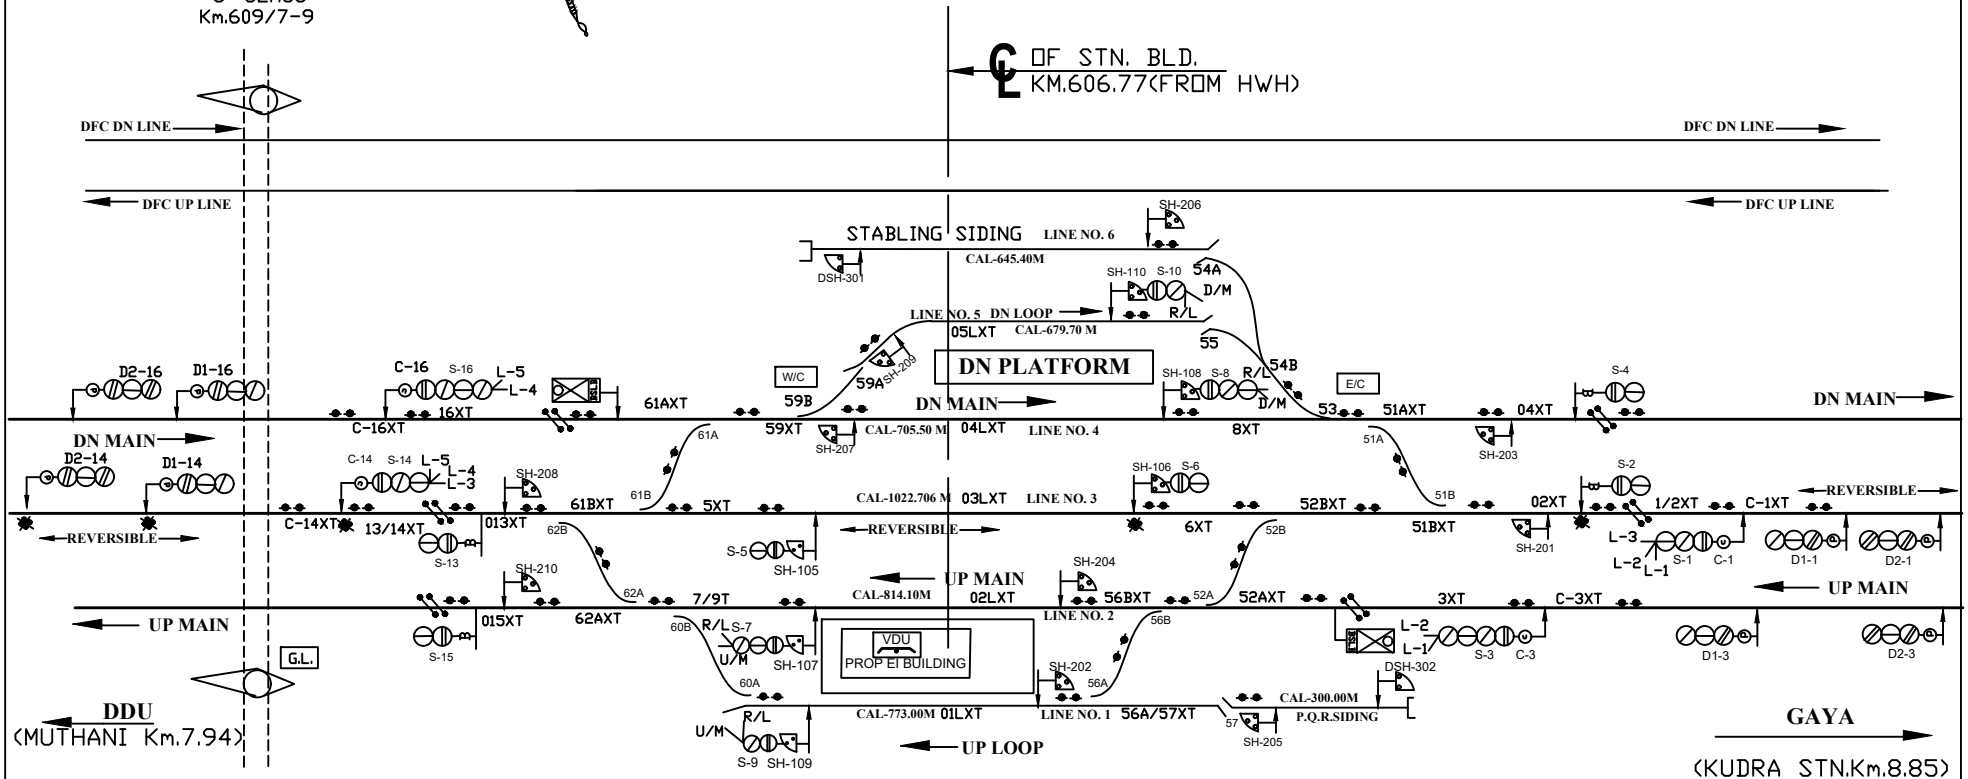

TO SUIT SIP NO. ECR/SIP/DDU/PSE/010/2024 ALT-A

ECR			ELECTRONIC INTERLOCKING AT PUSAULI	DRG. No. SG/DDU/ SK/2025 SH. No. 11
DDU. DIV.	SSE/ D&D	DSTE/DDU		