


BHOLIDIH B.H.

CENTRAL PANEL MACLS, 'C' CLASS, STD-III(R)

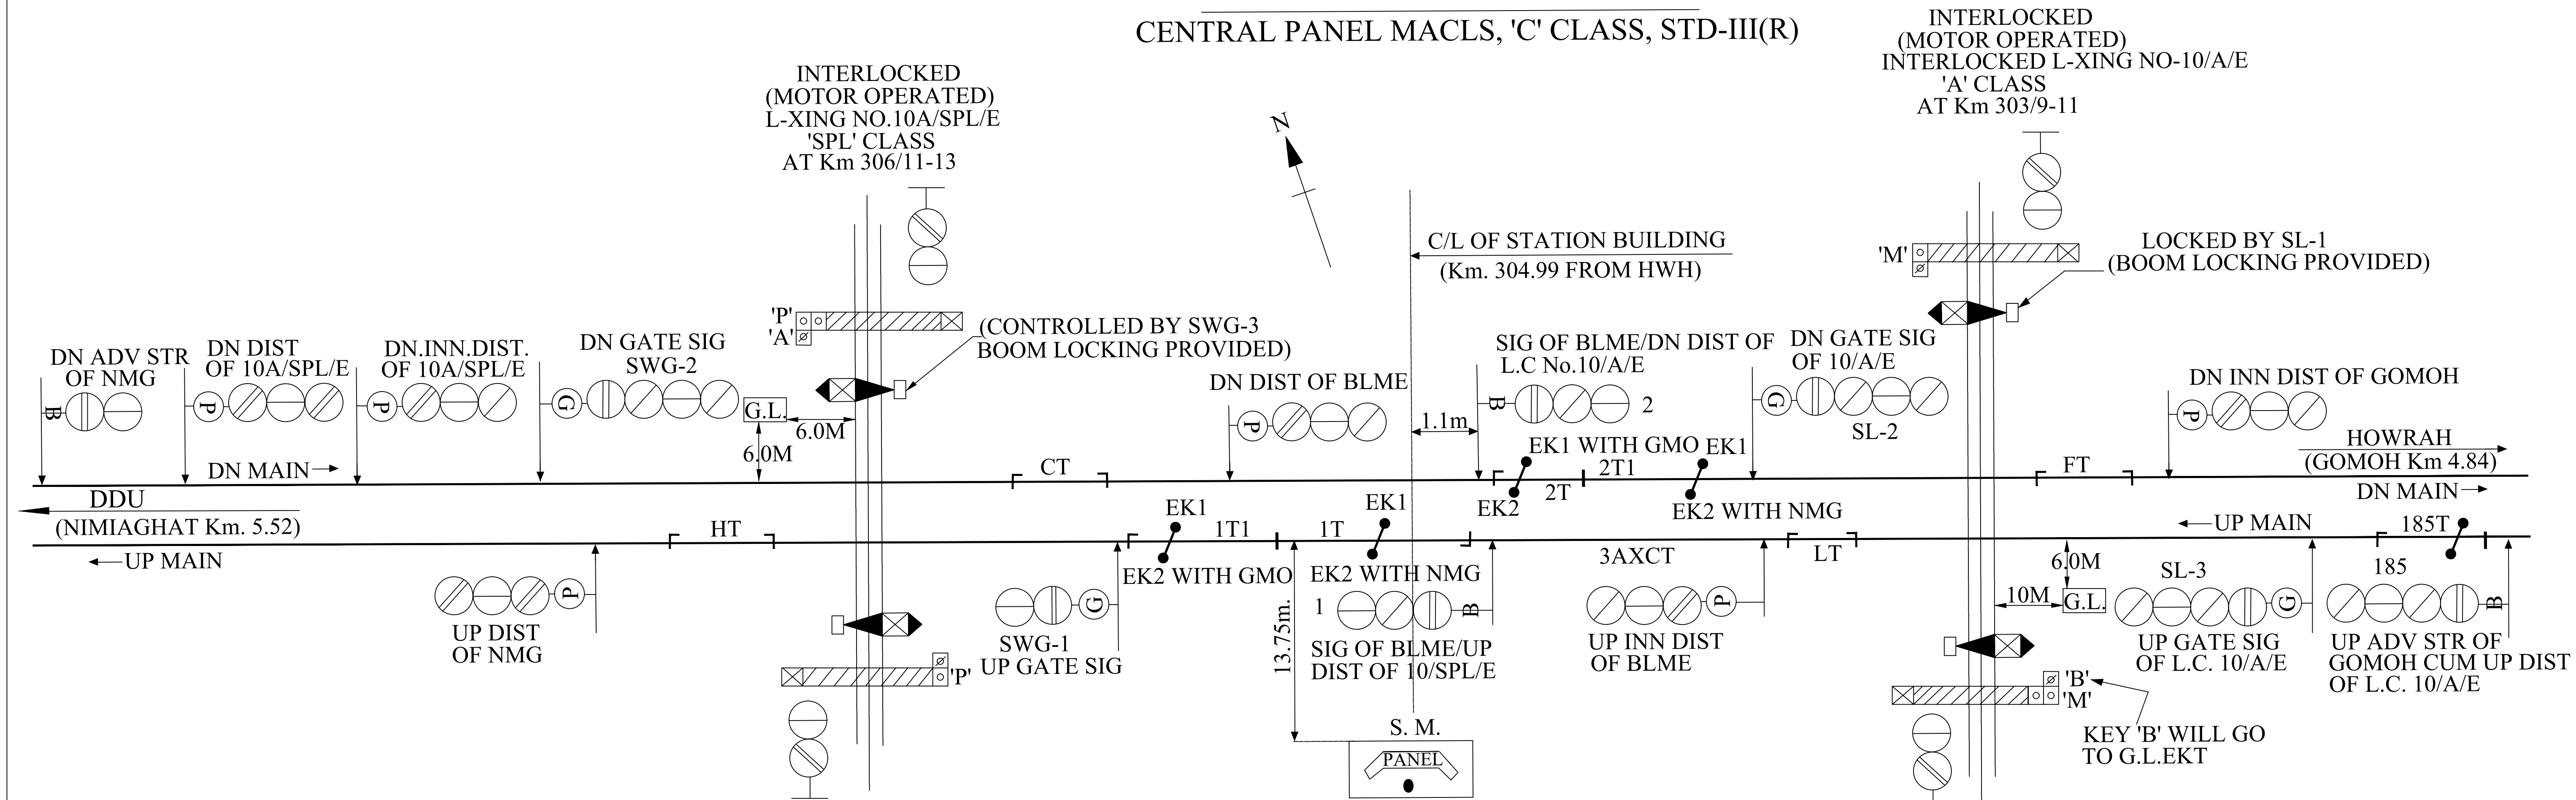

NOTE:-

1. ABSOLUTE BLOCK SYSTEM OF WORKING WITH GOMOH & NIMIAGHAT STATION.
2. CONTROL TELEPHONE PROVIDED WITH PANEL/ASM.
3. UFSBI S.M. PANEL & BPAC(SSDAC) BETWEEN BHOLIDIH B.H.- GOMOH IN UP & DN LINE.
4. UFSBI S.M. PANEL & BPAC(SSDAC) BETWEEN BHOLIDIH B.H.- NIMIAGHAT IN UP & DN LINE.
5. UFSBI S.M. PANEL & BPAC(SSDAC) TOWARDS NIMIAGHAT IN UP & DN LINE.
6. MAGNETO TELEPHONES ARE CONNECTED BETWEEN SM PANEL ROOM AND L C No.10/SPL/E, 10/A/E.
7. LED SIGNAL LAMP TO BE USED.
8. CONDONATION OF EXISTING INFRINGING GRADIENTS HAVE BEEN OBTAINED VIDE LETTER NO. 68/WDO/SD/34 DATED 08.05.68.
9. MOTOR OPERATED ELECTRIC LIFTING BARRIER & SLIDING BOOM PROVIDED AT L.C.NO.-10/SPL/E AT KM.306/11-13, L.C.NO. 10/A/E AT KM.303/9-11.
10. ROAD SIGNAL SHALL DISPLAY RED ASPECT AT L.C.GATE NO.10/SPL/E AT KM.306/11-13 & L.C.NO. 10/A/E AT KM.303/9-11 WHEN SLIDING BOOM IS USED TO CLOSE THE ROAD TRAFFIC..