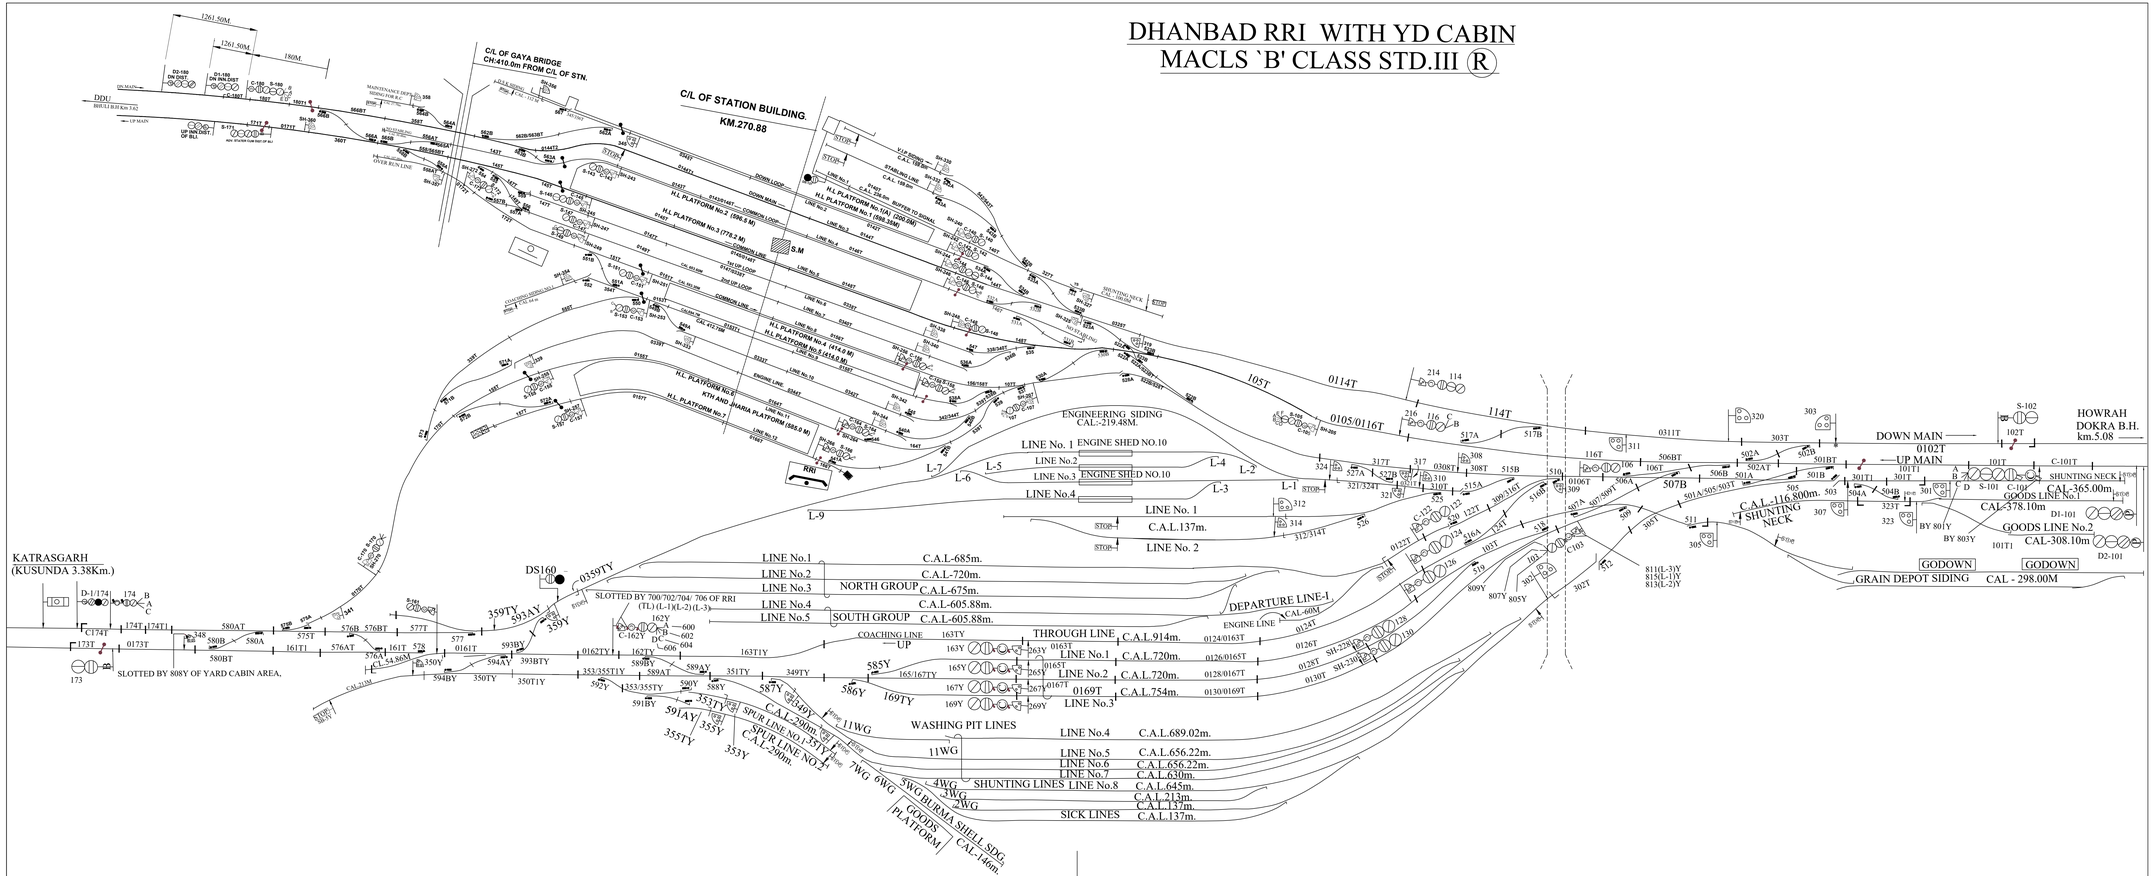DHANBAD RRI WITH YD CABIN
MACLS `B' CLASS STD.III (R)