


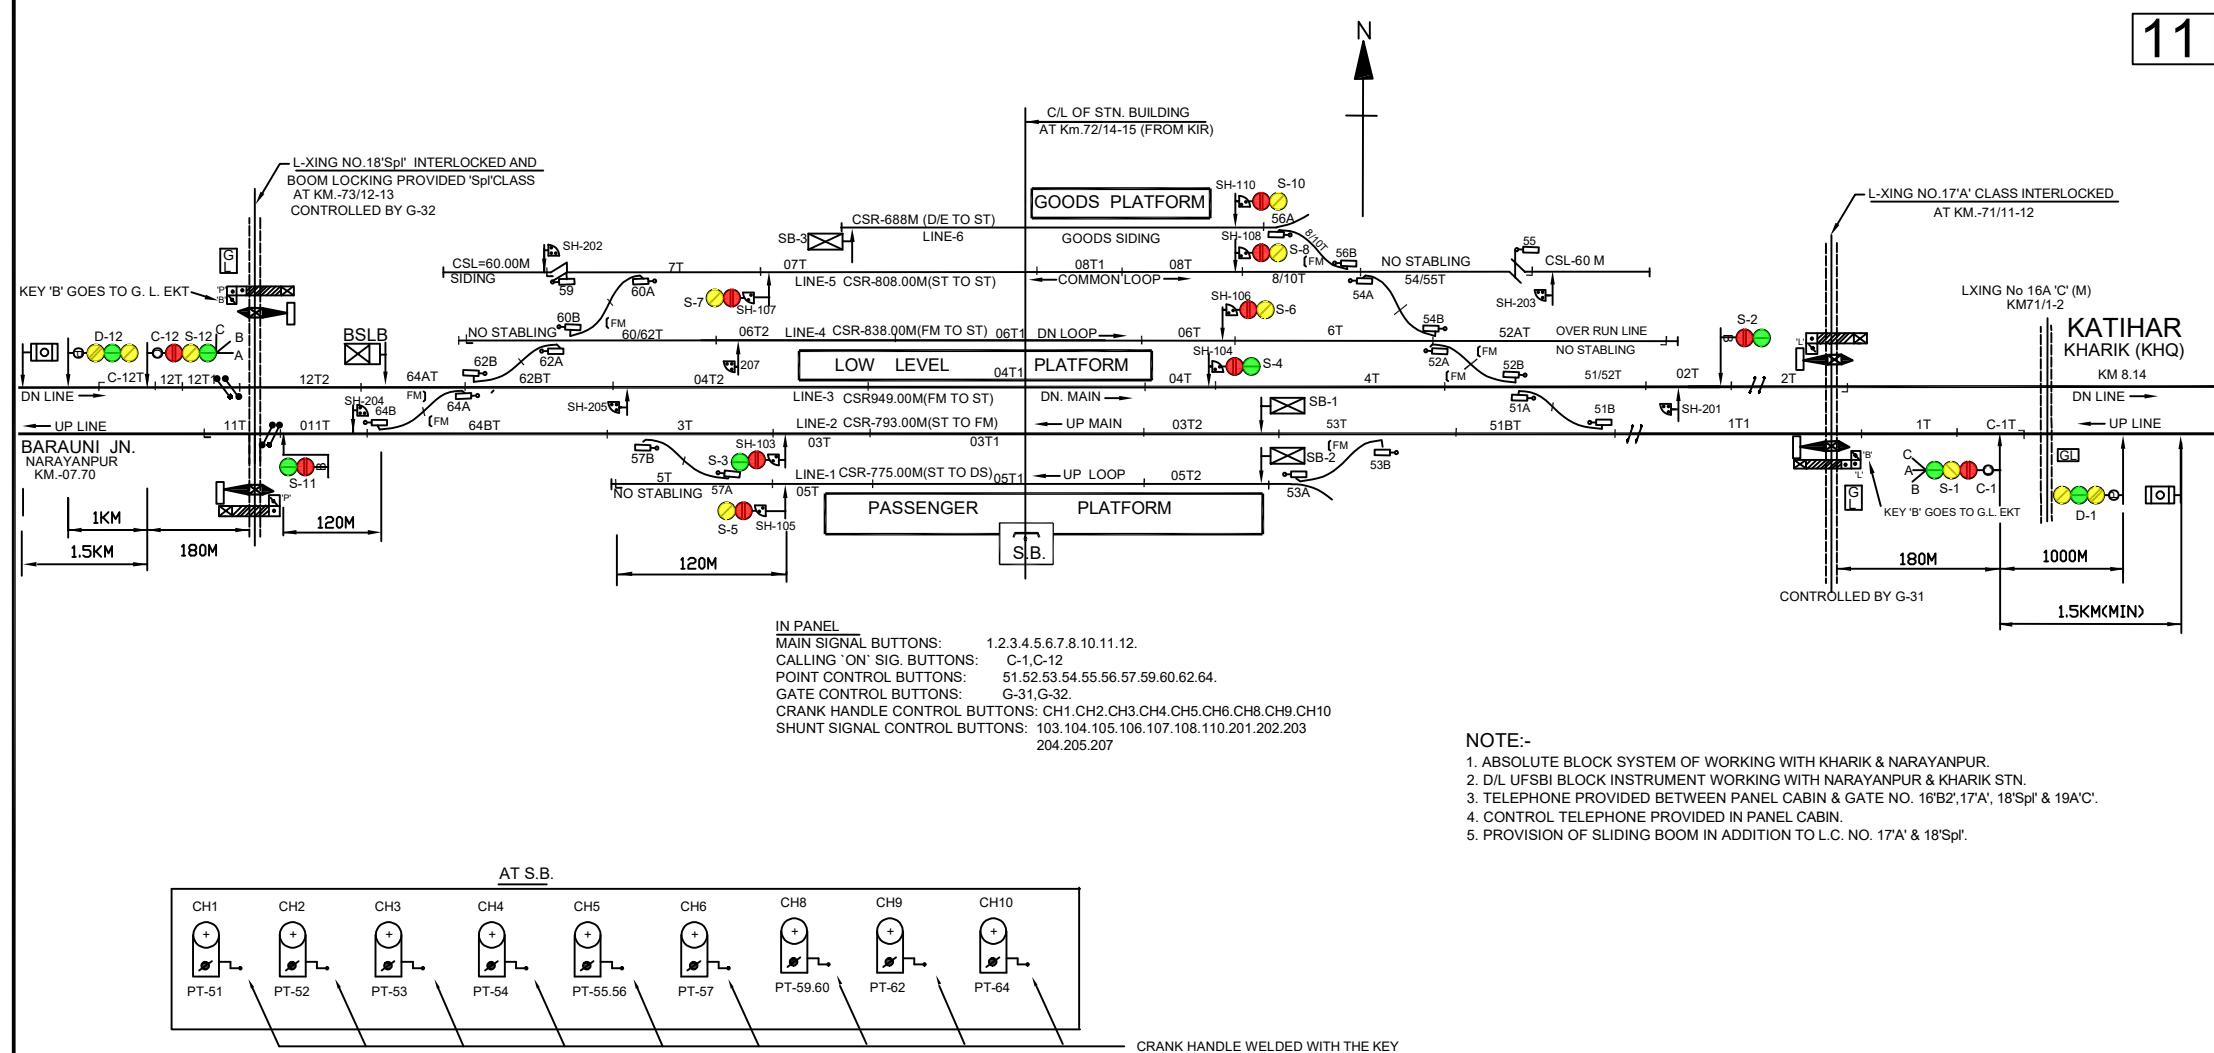

EAST CENTRAL RAILWAY
SONPUR DIVISION

DSTE/ECR/SEE

SSE/DRG/SEE

SE/DRG/SEE

STATION WORKING RULE DIAGRAM
MACL STD-II(R) CLASS-'B'

TO SUIT SIP NO. ECR/SIP/SEE/168/2009, ALT-IX

THANABIHPUR