


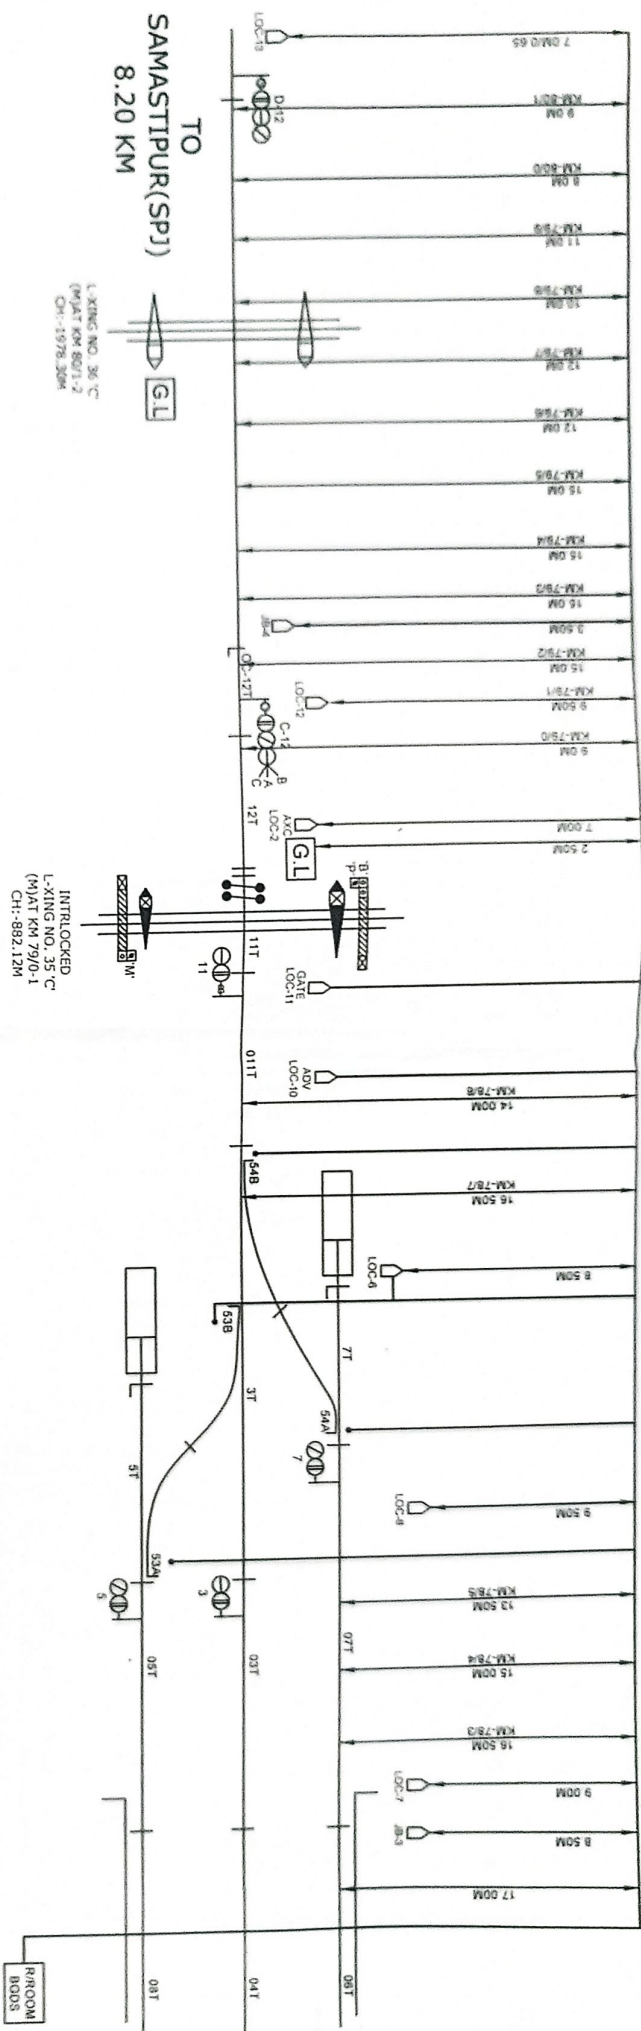

A diagram of a triangle with an interior angle labeled z .

E.C.R. SMASTPUR DIVISION	BHAGWANPUR DESUA ROUTE PLAN.	CABLE	NO. OF CIRCUITS	SIR. NO.	APPROVED	C	H	E	C	K	E	D	SHEET NO-1/2
													
					SR. DATE / SRP	DSTR. / SCL	MSSE. / SIG / HQ	JE. / DRC / SRJ					
					28/11/19	28/11/19	28/11/19	28/11/19	28/11/19	28/11/19	28/11/19	28/11/19	KCR/CRP/SRP-BHDS 302/20205