
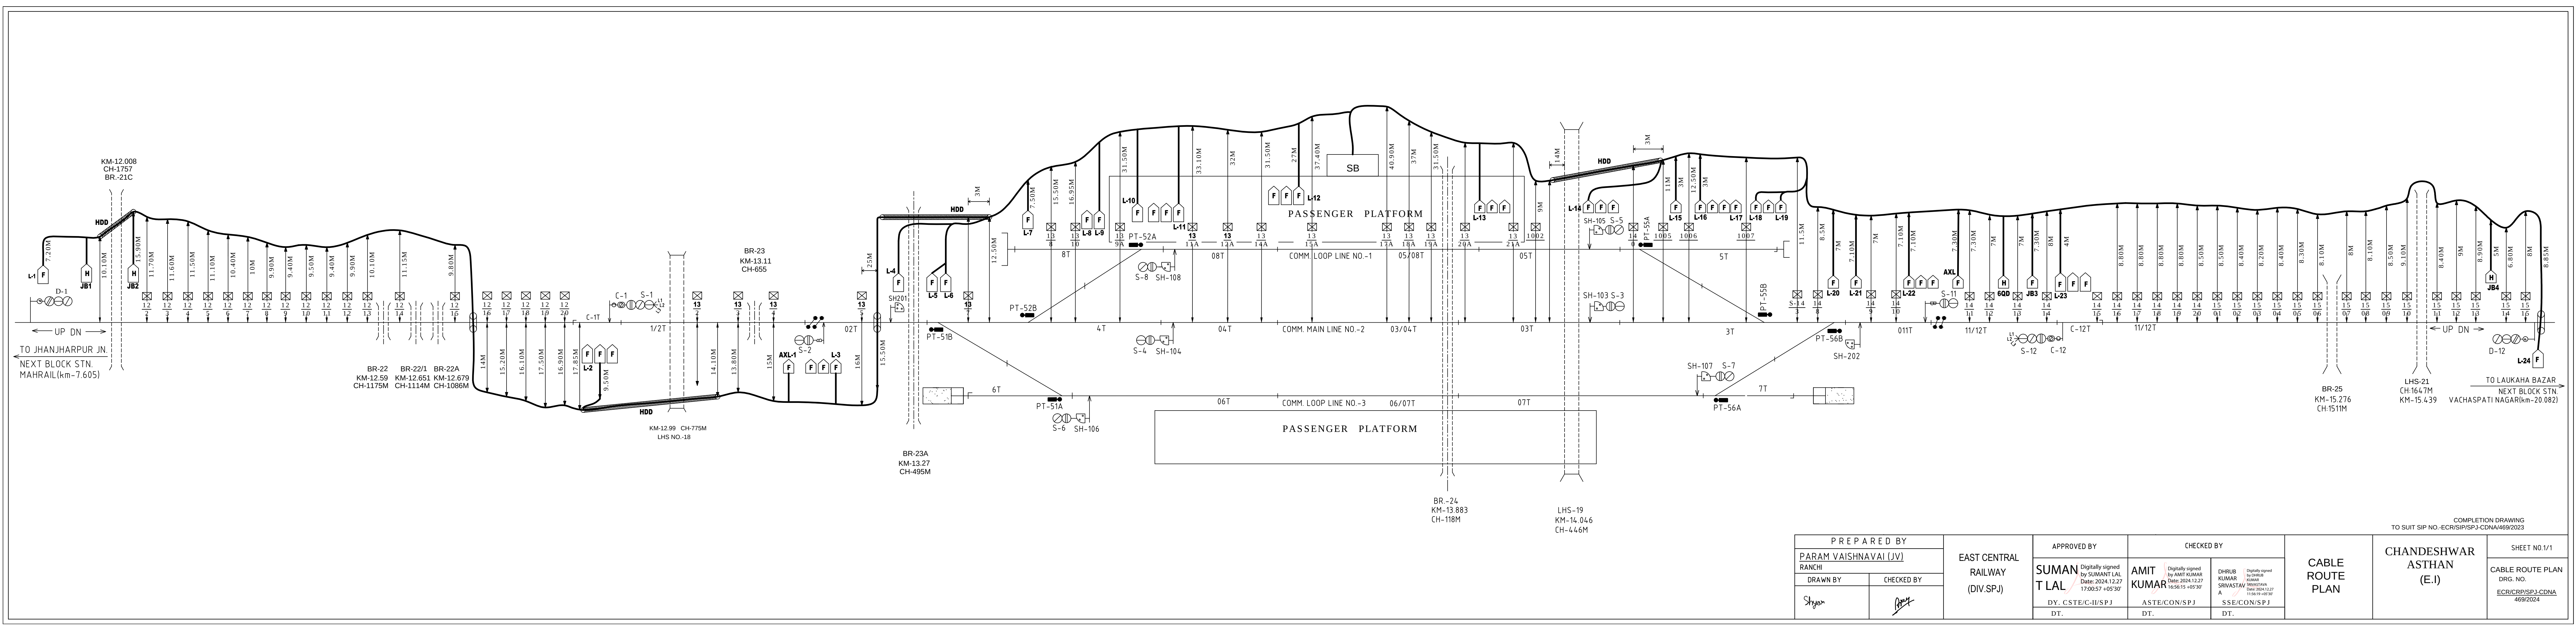


 

COMPLETION DRAWING
TO SUIT SIP NO.-ECR/SIP/SPJ-CDNA/469/2023

PREPARED BY		EAST CENTRAL RAILWAY (DIV.SPJ)	APPROVED BY		CHECKED BY		CABLE ROUTE PLAN	CHANDESHWAR ASTHAN (E.I)	SHEET NO.1/1			
PARAM VAISHNAVAI (JV)			SUMAN T LAL	Digitally signed by SUMANT LAL Date: 2024.12.27 17:00:57 +05'30'	AMIT KUMAR	Digitally signed by AMIT KUMAR Date: 2024.12.27 16:56:15 +05'30'			DHRUB KUMAR SRIVASTAVA	Digitally signed by DHRUB KUMAR Date: 2024.12.27 11:56:19 +05'30'	CABLE ROUTE PLA	
RANCHI											DRG. NO.	
DRAWN BY	CHECKED BY										ECR/CRP/SPJ-CDNA	
											469/2024	
Shyam		DY. CSTE/C-II/SPJ	ASTE/CON/SPJ	SSE/CON/SPJ	DT.	DT.						