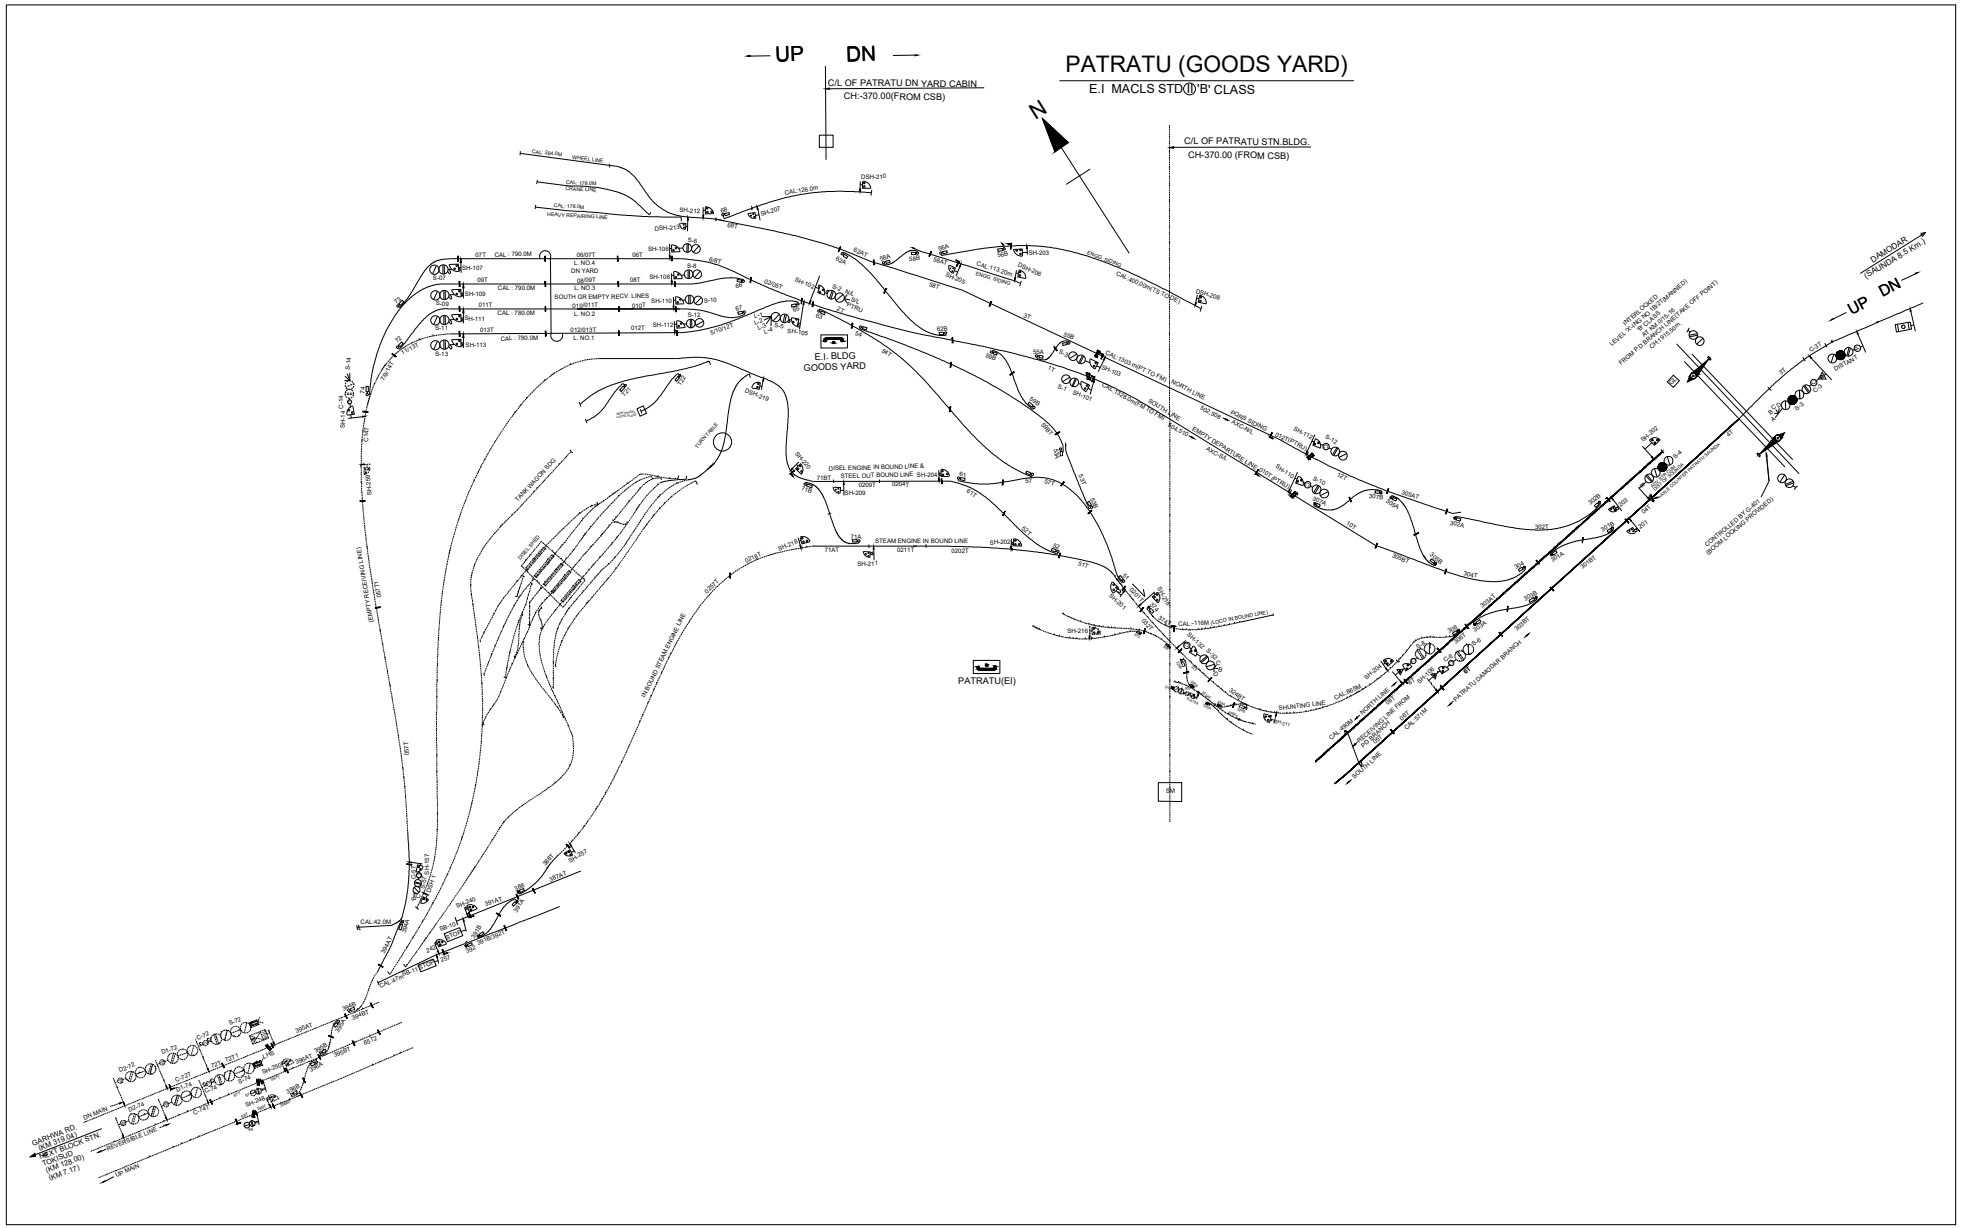

PATRATU (GOODS YARD)
E.I MACLS STD 'B' CLASS
UP
DN
C/L OF PATRATU DN YARD CABIN
CH:-370.00(FROM CSB)
C/L OF PATRATU STN.BLDG.
CH-370.00 (FROM CSB)
N
E.I. BLDG
GOODS YARD
PATRATU(EI)
DAMODAR
(SAUNDA 8.5 Km.)
SOUTH OR EMPTY RECV. LINES
DN YARD
DISEL ENGINE IN BOUND LINE &
STEEL OUT BOUND LINE
STEAM ENGINE IN BOUND LINE
SHUNTING LINE
PATRATU DAMODAR BRANCH
IN BOUND STEAM ENGINE LINE
TANK WAGON BDG
TURN TABLE
(EMPTY RECEIVING LINE)
GARHWA RD.
(KM 319.04)
NEXT BLOCK STN.
TOKISUD
(KM 128.00)
(KM 7.17)
DN MAIN
UP MAIN