


BETTIAH STATION

बेतिया स्टेशन

18A

INTERLOCKED
LC NO.2,
CLASS-'SPL'
CH.2448M
KM-212.078

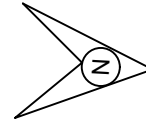


C.L. OF STATION BLDGS. OF BTH
KM 209.630 (FROM BCA)
CH:-0.00M

INTERLOCKED
LC NO.1, CLASS-'A'
CH.608M
KM-210.238

NEXT BLOCK
KUMARBAGH(218.737)
(KM-9.107KM FROM BTH)


NEXT BLOCK
MANJHOLIA (MJL)
AT KM 9.848 KM
FROM BTH

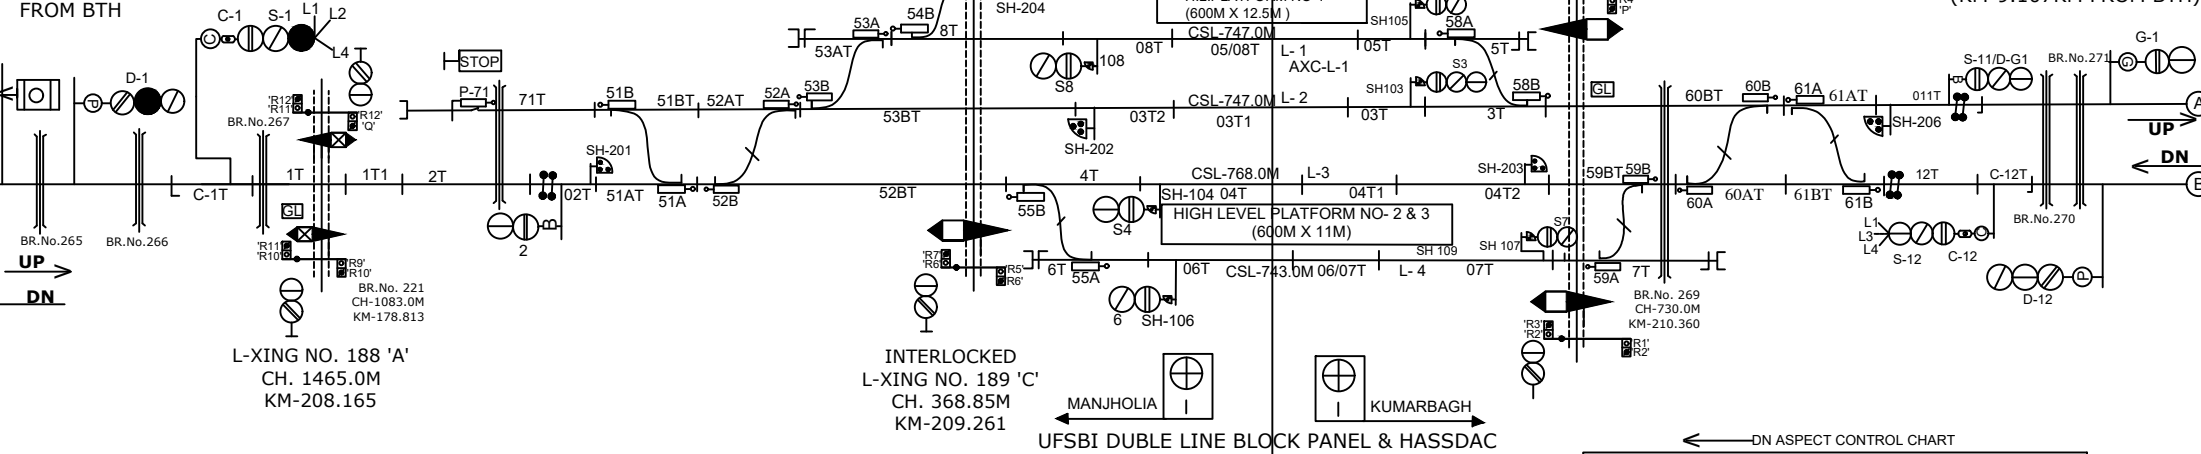

L-XING NO. 188 'A'
CH. 1465.0M
KM-208.165


INTERLOCKED
L-XING NO. 189 'C'
CH. 368.85M
KM-209.261

MANJHOLIA KUMARBAGH
UFSBI DUBLE LINE BLOCK PANEL & HASSDAC

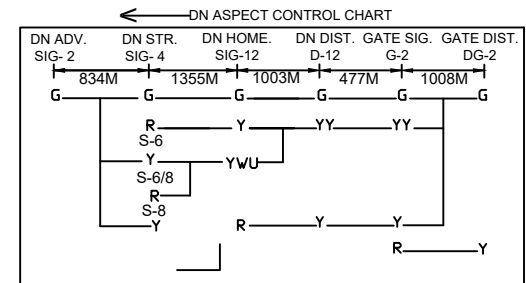

NOTE:-
MAGNETO TELEPHONE CONNECTION PROVIDED WITH L.C NO.1, 2 & 2A BETWEEN KUMB-BTH AND LC
GATE NO.187, 188 & 189 BETWEEN BTH-MJL.

R — Y — Y — Y

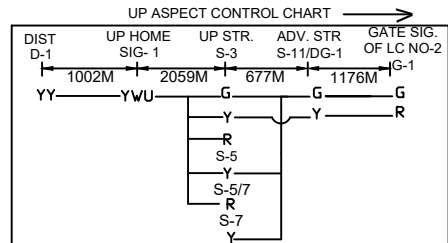

CLASS OF STATION : B
STD OF SIG & INTERLOCKING: STD-II

EAST CENTRAL RAILWAY
SAMASTIPUR DIVISION

ELECTRONIC INTERLOCKING (E.I)
STATION WORKING RULE DIAGRAM
MACL, STD-II , CLASS 'B'

BETTIAH
बेतिया

SWRD NO.-

ECR/SWRD/SPJ-
BTH/339/2025

SR.DSTE/SPJ

DSTE/SPJ

JE/DRG

SUIT SIP NO. ECR/SIP/SPJ-BTH/339/2023, ALT-4