
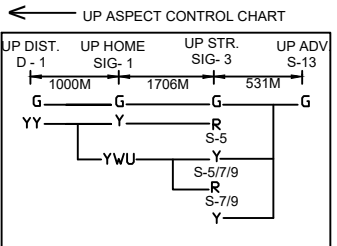
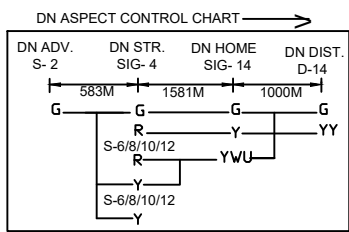
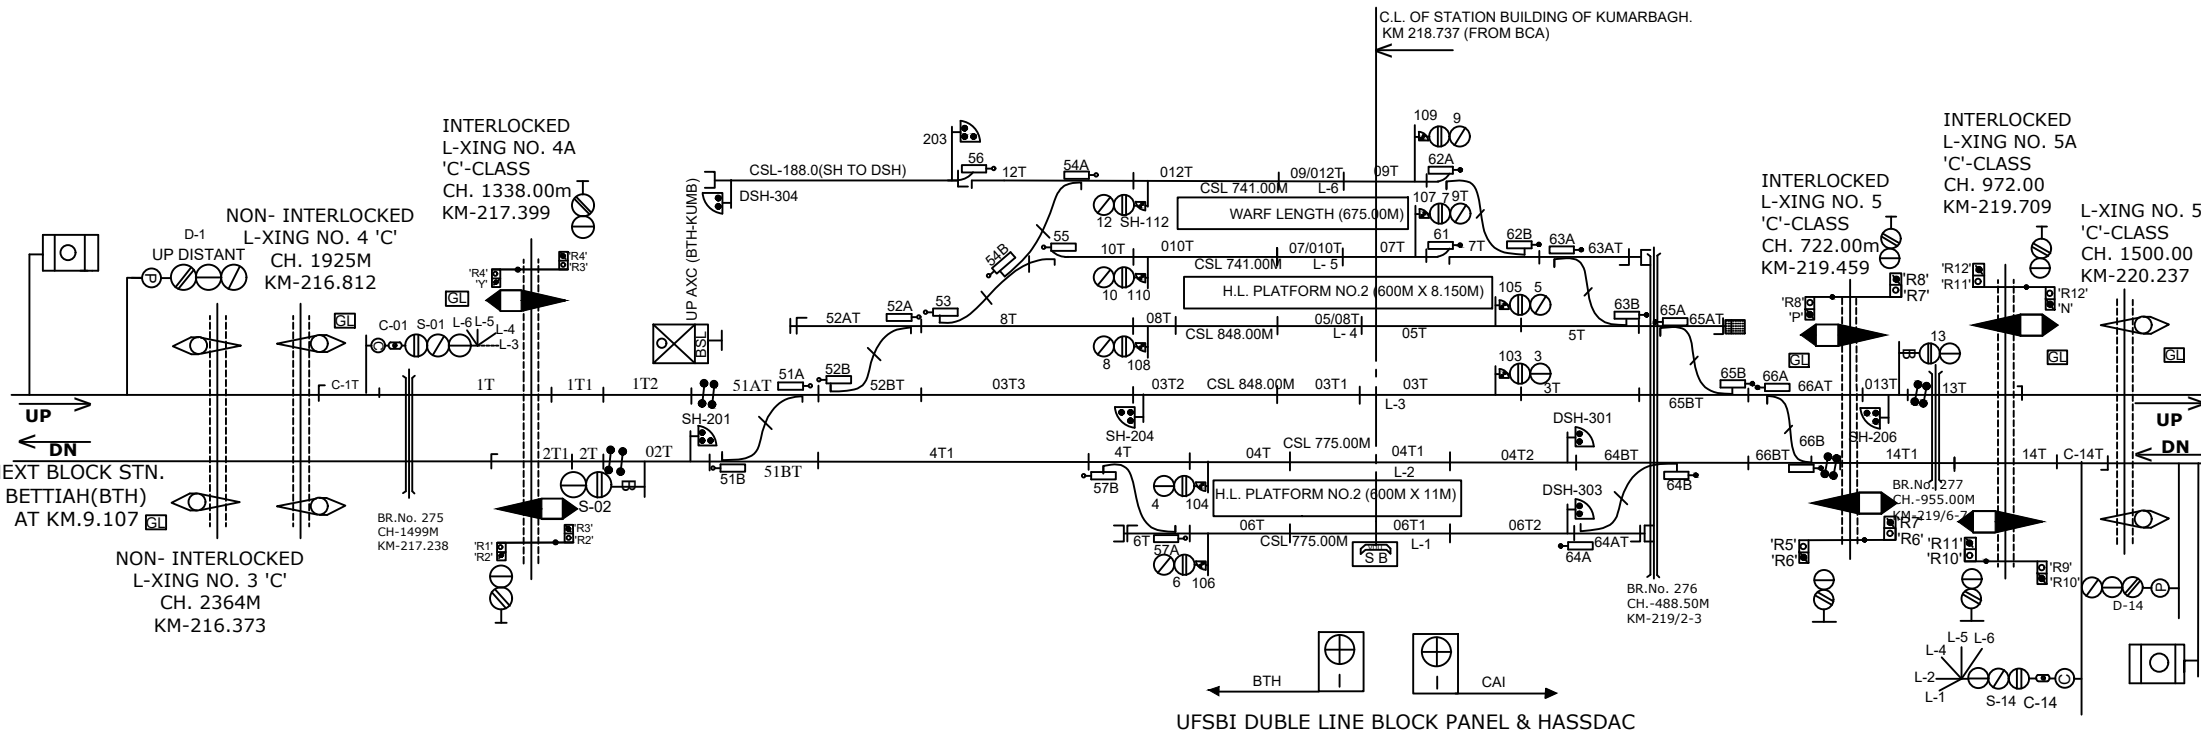


KUMARBAGH STATION

कुमारबाग स्टेशन

FINAL PH

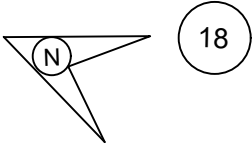

NOTE:-
MAGNETO TELEPHONE CONNECTION PROVIDED WITH L.C NO.2B , 3 , 4 & 4A,5 , 5A, 5B & 6.

CLASS OF STATION : B
STD OF SIG & INTERLOCKING: STD-II

EAST CENTRAL RAILWAY SAMASTIPUR DIVISION				ELECTRIC INTERLOCKING (E.I) STATION WORKING RULE DIAGRAM MACL, STD-II, CLASS 'B'	KUMARBAGH	SWRD NO.-
						ECR/SWRD/SPJ-KUMB/340/2025
	Sr.DSTE/SPJ	DSTE/W/SPJ	SSE/SIG/SPJ	SUIT SIP NO. ECR/SIP/SPJ-KUMB/340/2023, A3		