


# NEW JHAJHA

## न्यू झाझा स्टेशन




NEXT BLOCK STN.  
NIRMALI (NMA)  
AT KM-16.6 FROM  
NEW JHAJHA


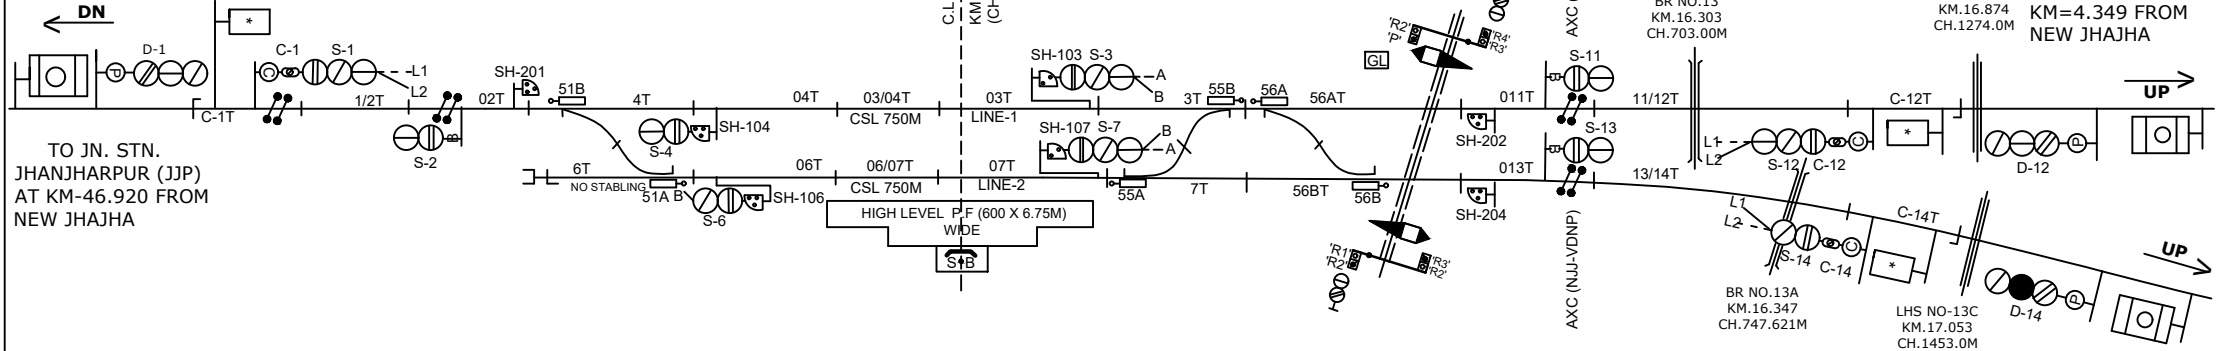


NEXT BLOCK STN.  
SARAIGARH (SRGR)  
AT KM-19.949  
KM=4.349 FROM  
NEW JHAJHA


TO JN. STN.  
JHANNHARPUR (JJP)  
AT KM-46.920 FROM  
NEW JHAJHA

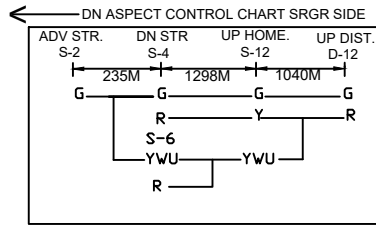

MEGNETO PHONE PROVIDED BETWEEN S.M. ROOM & LC NO.4.

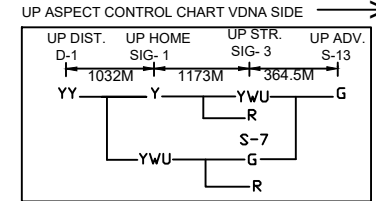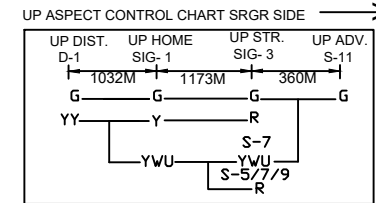

NEXT BLOCK STN.  
BAIJNATHPUR ANDAULI  
AT KM-19.820,  
KM-4.220 FROM  
NEW JHAJHA

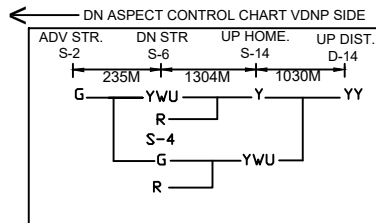

EAST CENTRAL RAILWAY  
SAMASTIPUR DIVISION

CENTRAL CONTROL (E.I.)  
STATION WORKING RULE DIAGRAM  
MACL, STD-II, CLASS 'B'

NEW JHAJHA  
न्यू झाझा

SWRD NO.-

ECR/SWRD/SPJ-NJJ  
484/2025

Sr.DSTE/SPJ

DSTE/SPJ

SSE/SIG/SPJ

TO SUIT SIP NO. ECR/SIP/SPJ-NJJ/484/2024, ALT-A