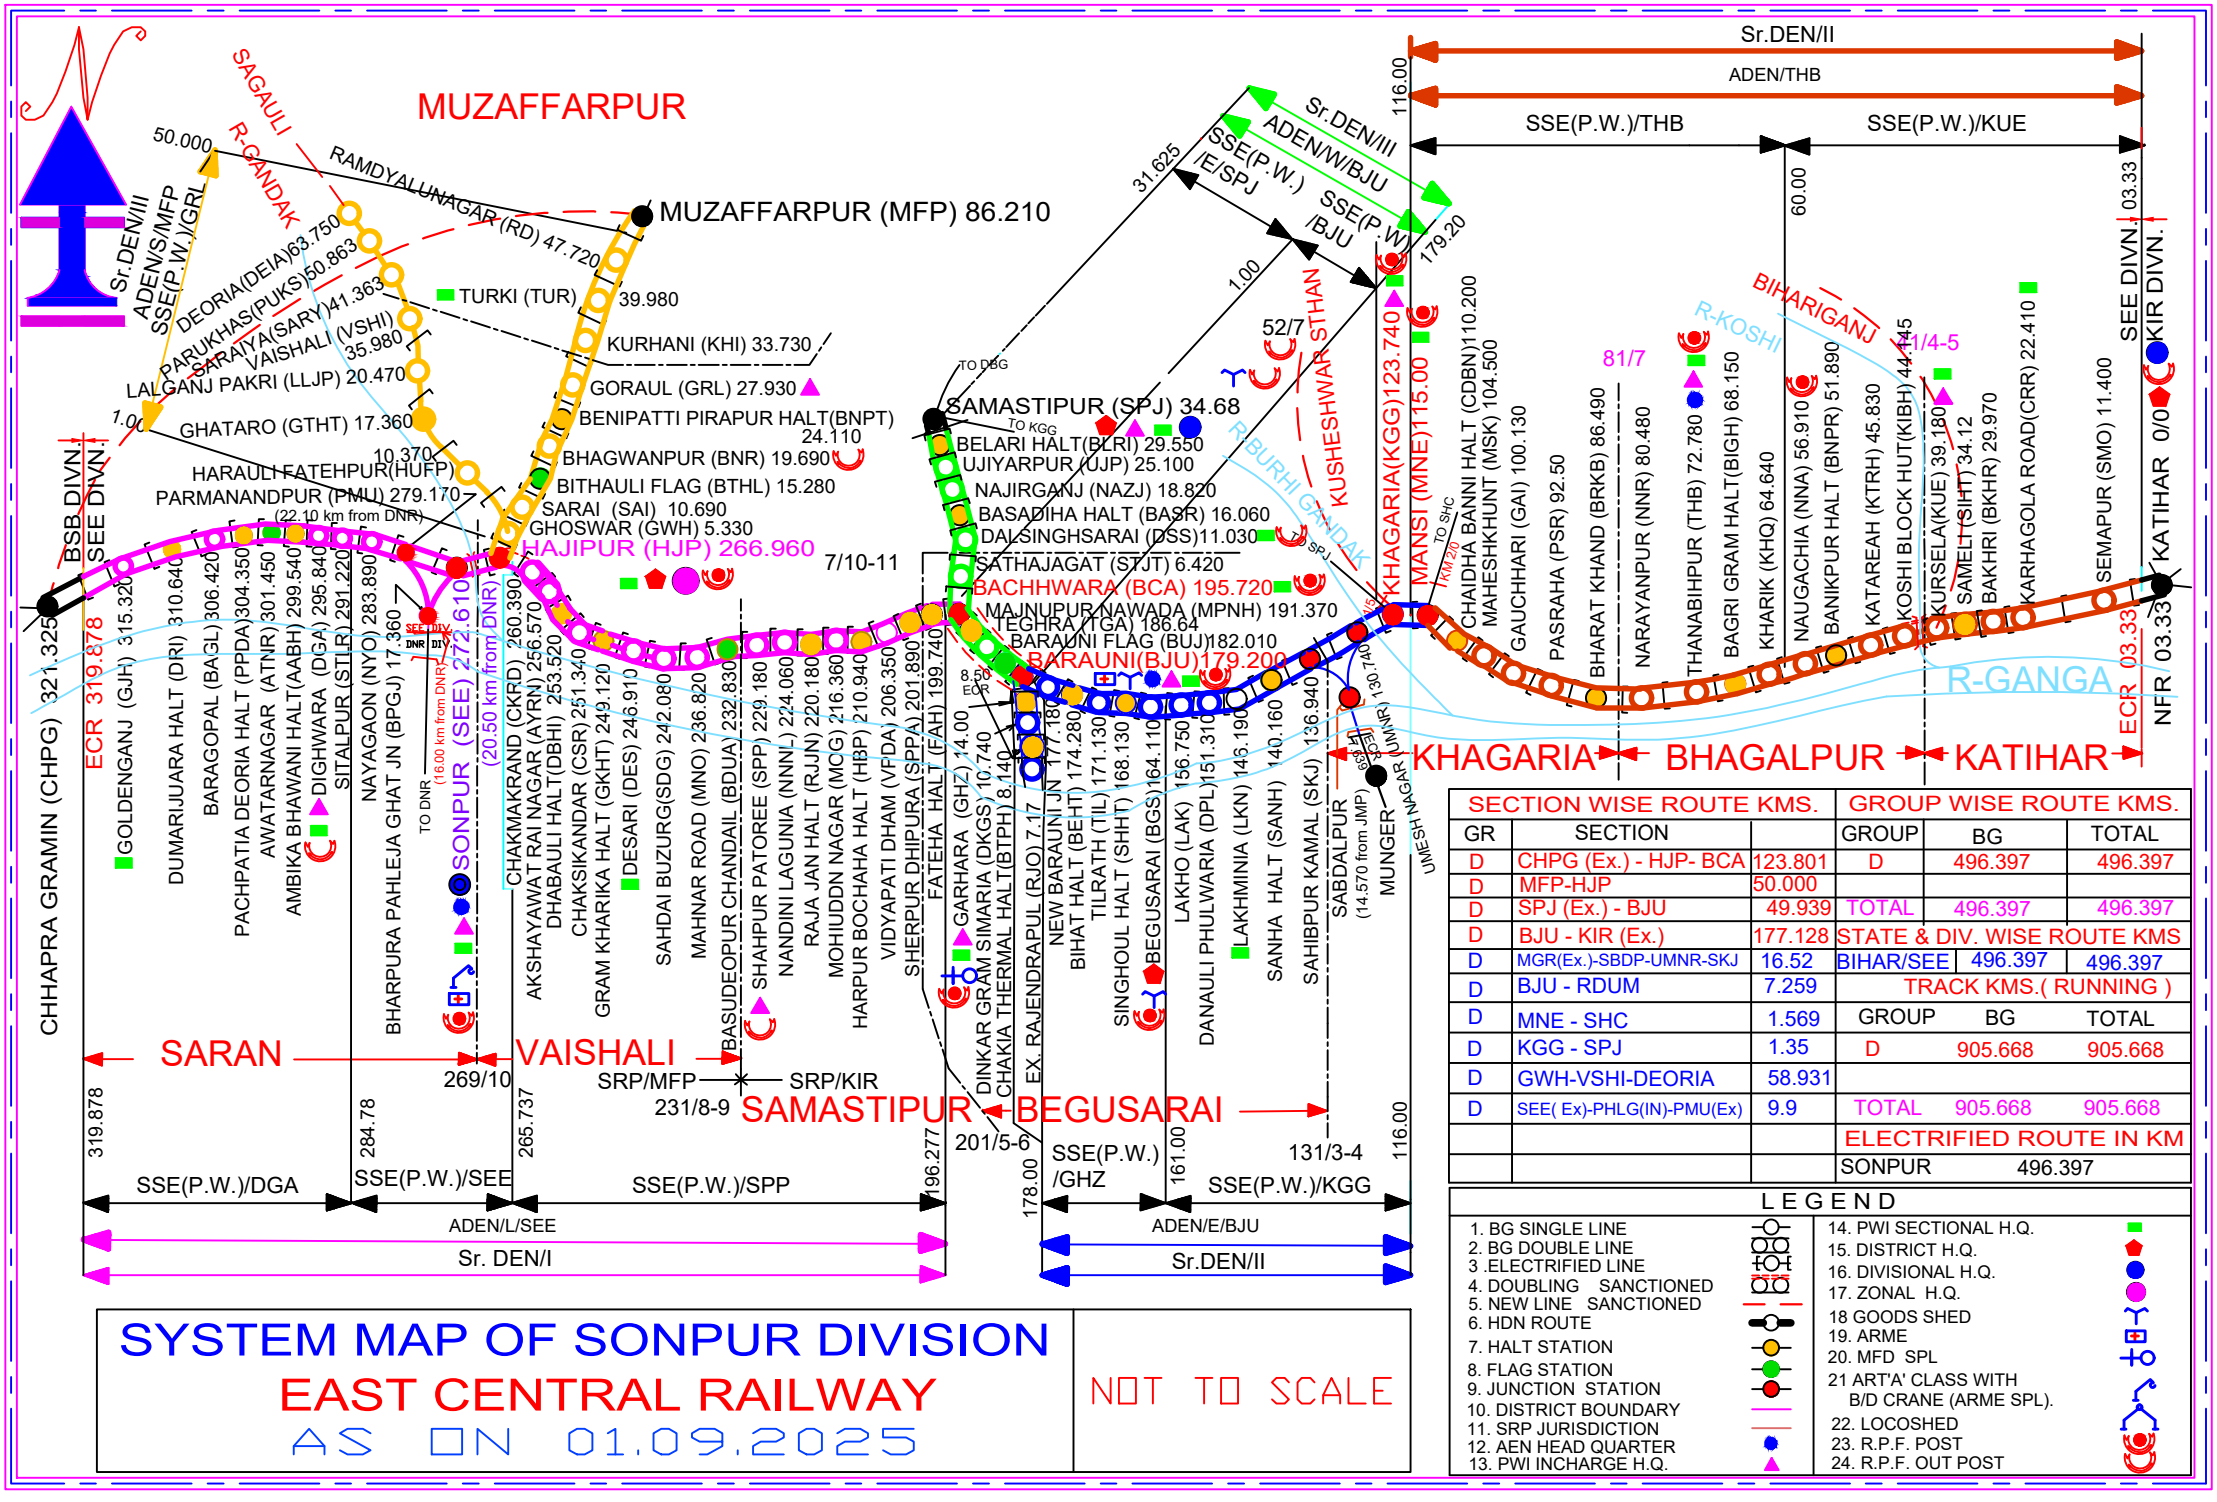

SECTION WISE ROUTE KMS.			GROUP WISE ROUTE KMS.		
GR	SECTION		GROUP	BG	TOTAL
D	CHPG (Ex.) - HJP- BCA	123.801	D	496.397	496.397
D	MFP-HJP	50.000			
D	SPJ (Ex.) - BJU	49.939	TOTAL	496.397	496.397
D	BJU - KIR (Ex.)	177.128	STATE & DIV. WISE ROUTE KMS		
D	MGR(Ex.)-SBDP-UMNR-SKJ	16.52	BIHAR/SEE	496.397	496.397
D	BJU - RDUM	7.259	TRACK KMS.(RUNNING)		
D	MNE - SHC	1.569	GROUP	BG	TOTAL
D	KGG - SPJ	1.35	D	905.668	905.668
D	GWH-VSHI-DEORIA	58.931			
D	SEE(Ex)-PHLG(IN)-PMU(Ex)	9.9	TOTAL	905.668	905.668
			ELECTRIFIED ROUTE IN KM		
			SONPUR	496.397	

LEGEND

1. BG SINGLE LINE
2. BG DOUBLE LINE
3. ELECTRIFIED LINE
4. DOUBLING SANCTIONED
5. NEW LINE SANCTIONED
6. HDN ROUTE
7. HALT STATION
8. FLAG STATION
9. JUNCTION STATION
10. DISTRICT BOUNDARY
11. SRP JURISDICTION
12. AEN HEAD QUARTER
13. PWI INCHARGE H.Q.
14. PWI SECTIONAL H.Q.
15. DISTRICT H.Q.
16. DIVISIONAL H.Q.
17. ZONAL H.Q.
18. GOODS SHED
19. ARME
20. MFD SPL
21. ART'A' CLASS WITH B/D CRANE (ARME SPL).
22. LOCOSHED
23. R.P.F. POST
24. R.P.F. OUT POST

SYSTEM MAP OF SONPUR DIVISION
EAST CENTRAL RAILWAY
AS ON 01.09.2025

NOT TO SCALE