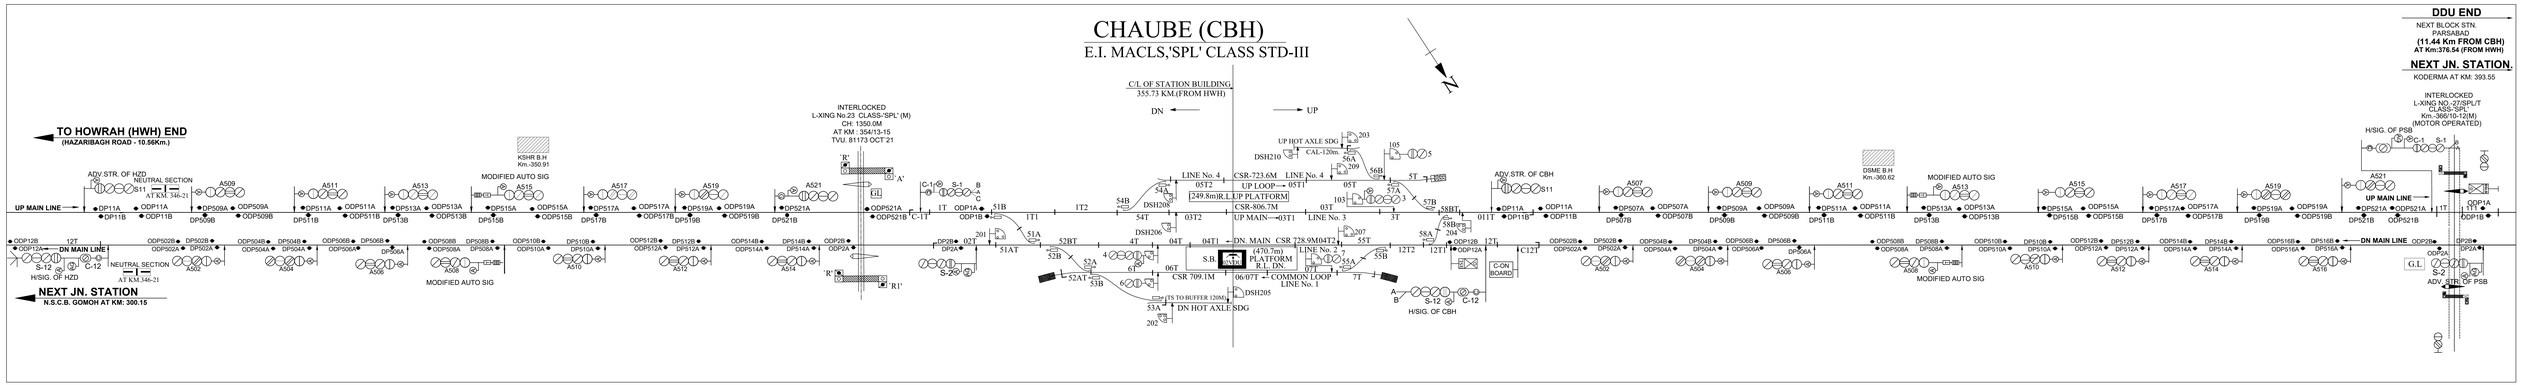
CHAUBE (CBH)
E.I. MACLS,'SPL' CLASS STD-III
C/L OF STATION BUILDING
355.73 KM.(FROM HWH)
DN
UP
TO HOWRAH (HWH) END
(HAZARIBAGH ROAD - 10.56Km.)
NEXT JN. STATION
N.S.C.B. GOMOH AT KM: 309.15
DDU END
NEXT BLOCK STN.
PARSABAD
(11.44 Km FROM CBH)
AT Km:376.54 (FROM HWH)
NEXT JN. STATION.
KODERMA AT KM: 393.55
UP MAIN LINE
DN MAIN LINE
ADV.STR. OF HZD
NEUTRAL SECTION
AT KM: 346-21
H/SIG. OF HZD
ADV.STR. OF CBH
H/SIG. OF CBH
ADV. STR. OF PSB
INTERLOCKED
L-XING No.23 CLASS-'SPL' (M)
CH: 1350.0M
AT KM : 354/13-15
TVU. 81173 OCT'21
INTERLOCKED
L-XING NO.-22SPL/T
CLASS-'SPL'
Km.-366/10-12(M)
(MOTOR OPERATED)
KSHR B.H
Km.-350.91
DSME B.H
Km.-360.62
MODIFIED AUTO SIG
LINE No. 4
LINE No. 3
LINE No. 2
LINE No. 1
UP LOOP
DN. MAIN
UP MAIN
PLATFORM
R.L. DN.
R.L. UP
CSR-723.6M
CSR-506.7M
CSR 709.1M
CSR 728.9M
S.B
C-ON BOARD
G.L
UP HOT AXLE SDG
DN HOT AXLE SDG
CAL-120m
TS TO BUFFER 120M
DSH210
DSH120B
DSH120A
DSH205
S-12
C-12
S-26
S-2
S-1
C-1
A511
A513
A515
A517
A519
A521
A507
A509
A502
A504
A506
A508
A510
A512
A514
A516
A518