





PREPARED BY PERRECTO ELECTRICALS, KOLKATA		C H E C K E D		APPROVED 	CABLE ROUTE PLAN	ROUTE MAP OF BEGUSARAI	SI ECR/SIP/SE 135/2008/P-
DRAWN CHECKED		E.C.R (SONPUR-DIVIN)					
DIPANKAR ADAK		SSG/SG/DNR ASGE/C/DNR SSGE/C/KSG					


[illegible]

 


TO KATHAR
 (LAKHMANIA AT K.M-5.12)

TO BARAUNI
(1 AKHQ AT KM-5.44)

 PREPARED BY. PERFECTO ELECTRICALS, KOLKATA	CHECKED		E.C.R. SONPUR DIVISION	APPROVED 	C H E C K E D 	DANUALPHULWARIA	SH NO. 1/1
	DRAWN 	EX-SE/E/RLY (DIPANKAR ADAK)					
				SSE/CON/KGG.	SSE/SIG/DNR.		S.I.N.O ECR/SIP/SEE 157/2009

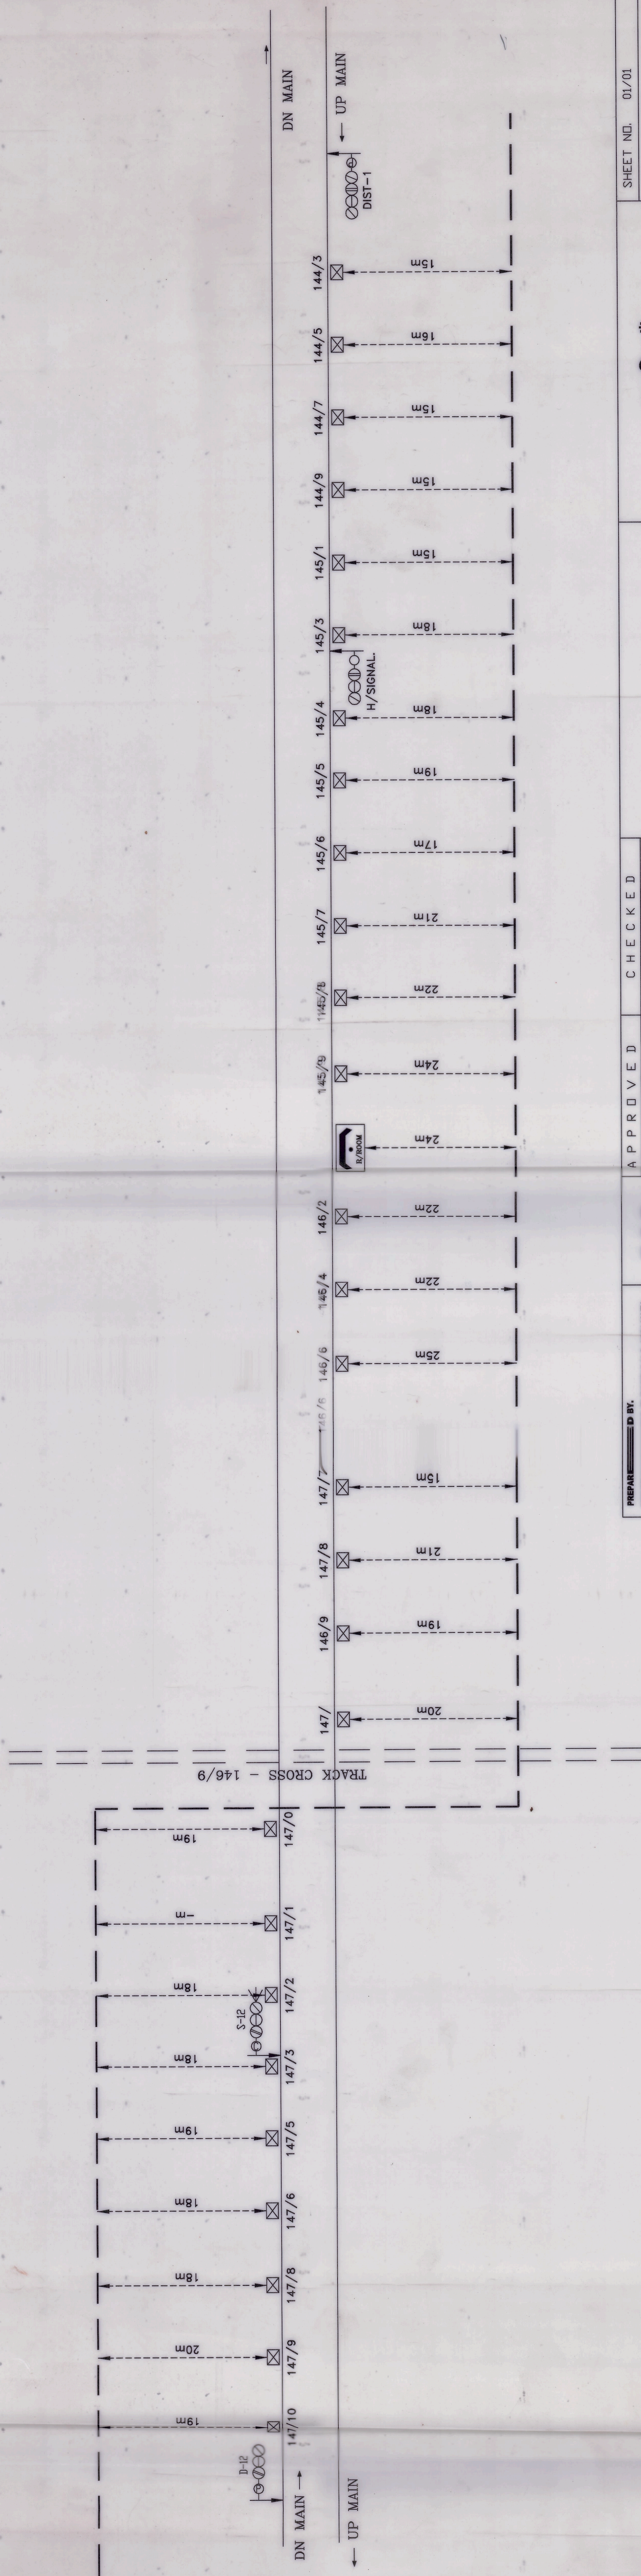

PREPARED BY: PERFECT TO ELECTRICALS, KOLKATA			E.C.R.		APPROVED		CHECKED		लखमिनयॉ		SHEET NO. 01/01	
DR VN			CHECKED		09-11-2012		SEE/SIG		LAKHMANIA		S.I.NO. ECR/SIP/SEE	
DRIPANKAR ADAR			ADAR		09-11-2012		SEE/SIG/DNR		158/2007		DRAWING NO.	

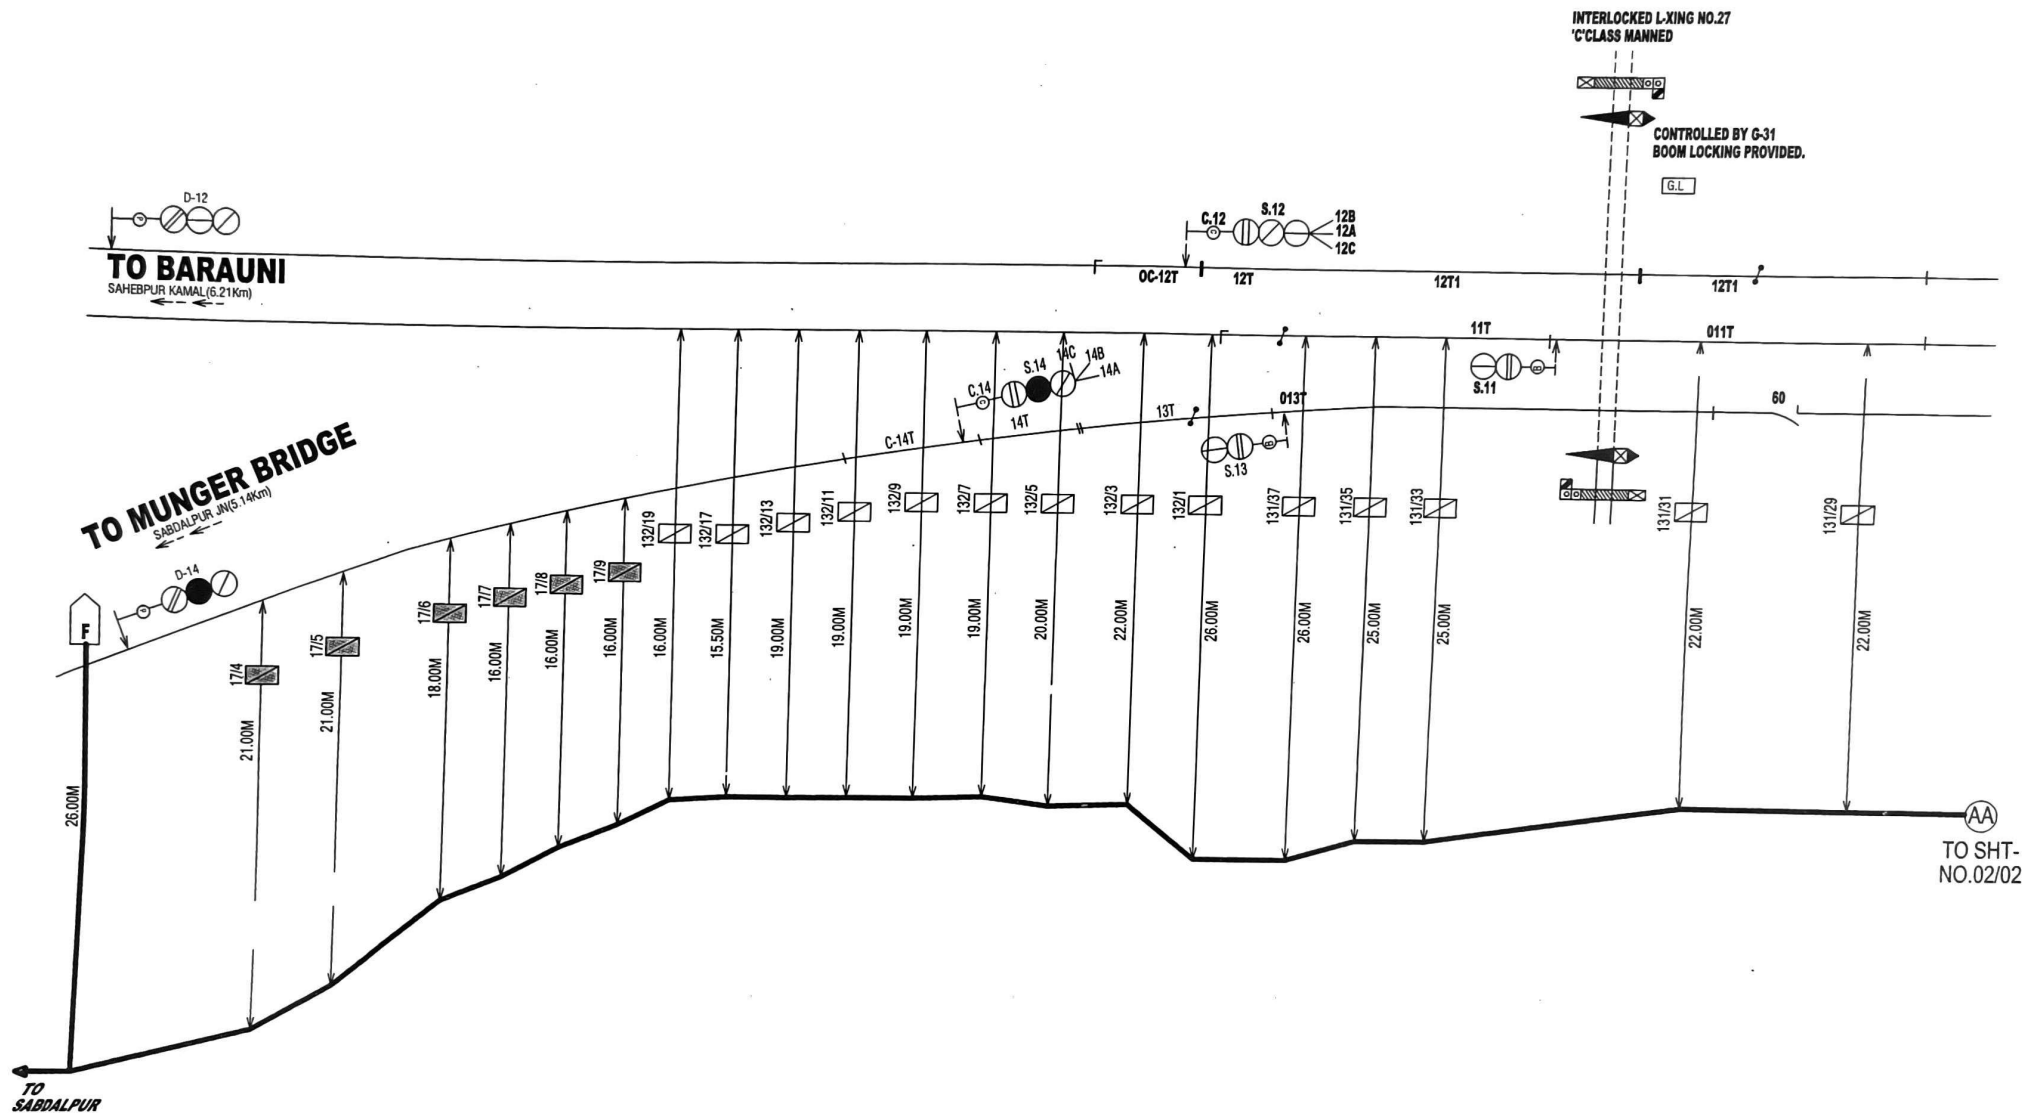

SIGTEL ENTERPRISES.

DRAWN

CHECKED

E.C.R
SEE. DIVN

CABLE
ROUTE
PLAN

UMESHNAGAR

APPROVED

24 11

W

C H E C K E D


W

1 11-16

SHT NO.01

ECR/SIP/SEE
Sl. 160/2016

VIII

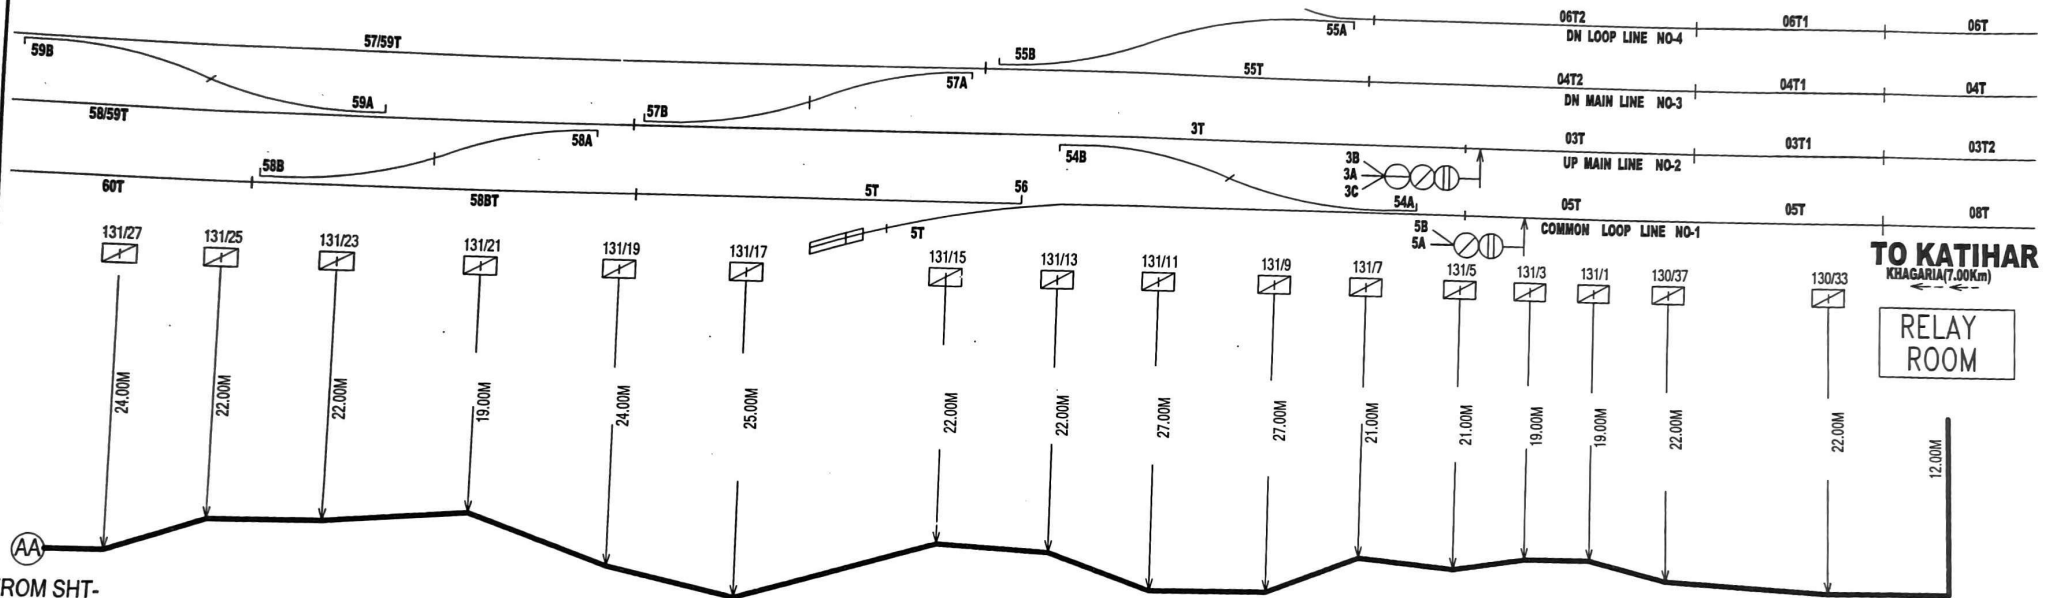

FROM SHT-
NO.01/02

TO KATI HAR
KHAGARIA(7.00km)
RELAY ROOM

SIGTEL ENTERPRISES.
KATI HAR

E.C.R
SEE . DIVN

CABLE
ROUTE
PLAN

UMESHNAGAR

APPROVED

[Signature]
24/11

Dy.CSTE/C/DNR

C H E C K E D

[Signature]

DSTE/C/DNR

SSE/SIG/C/DNR

SSE/Drg/DNR

SHT NO.02/02

ECR/SIP/SEE
Sl. 160/2016

TO SUIT S.I.P NO. ECR/SIP/SEE/159/2007 ALT-VIII