
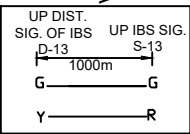
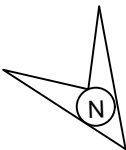
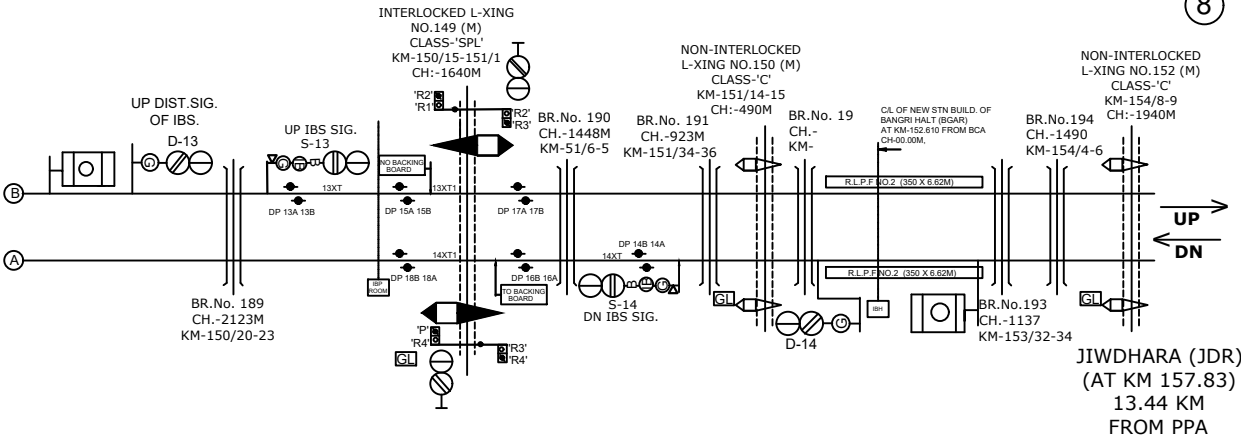


PIPRA STATION

पिपरा स्टेशन

UP ASPECT CONTROL CHART FOR IBS

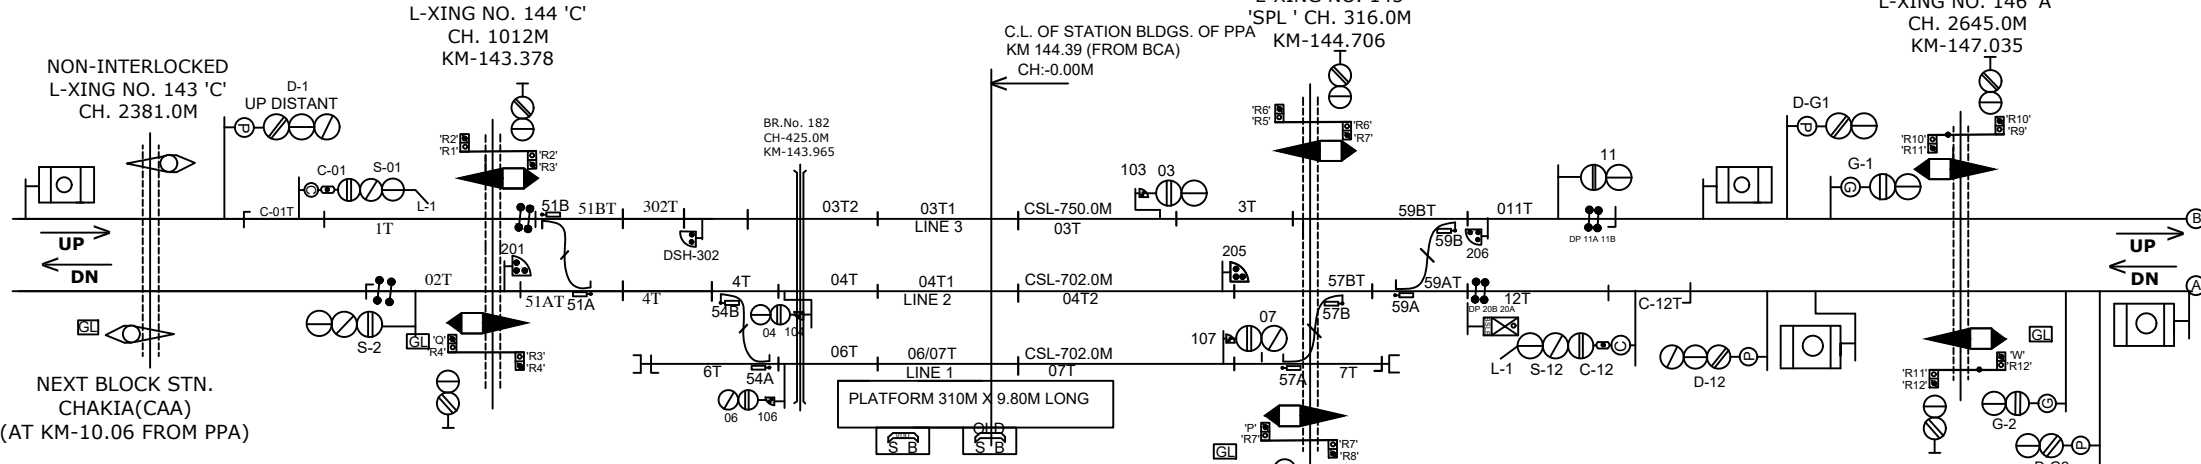

NOTE:- MAGNETO TELEPHONE CONNECTION PROVIDED WITH L.C NO.142'C', 143'C' & 144'C' BETWEEN PPA-CAA & LC GATE NO.145'SPL', 146'A', 147'C', 148'C' & 149'A' BETWEEN PPA - JDR.

CLASS OF STATION : B
STD OF SIG & INTERLOCKING: STD-II

EAST CENTRAL RAILWAY
SAMASTIPUR DIVISION

ELECTRIC INTERLOCKING (E.I)
STATION WORKING RULE DIAGRAM
MACL, STD-II, CLASS 'B'

PIPRA
पिपरा

SWRD NO.-

ECR/SWRD/SPJ-PPA/333/2024

SR.DSTE/SPJ

ASTE/SPJ

SSE/S/HQ/SPJ

JE/DRG

SUIT SIP NO. ECR/SIP/SPJ-PPA/333/2022, ALT-B