







JIWDHARA STATION

जिवधारा स्टेशन

PHASE-II

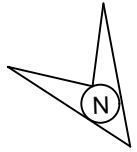

DN ASPECT CONTROL CHART FOR IBS

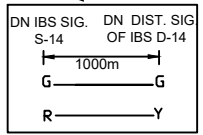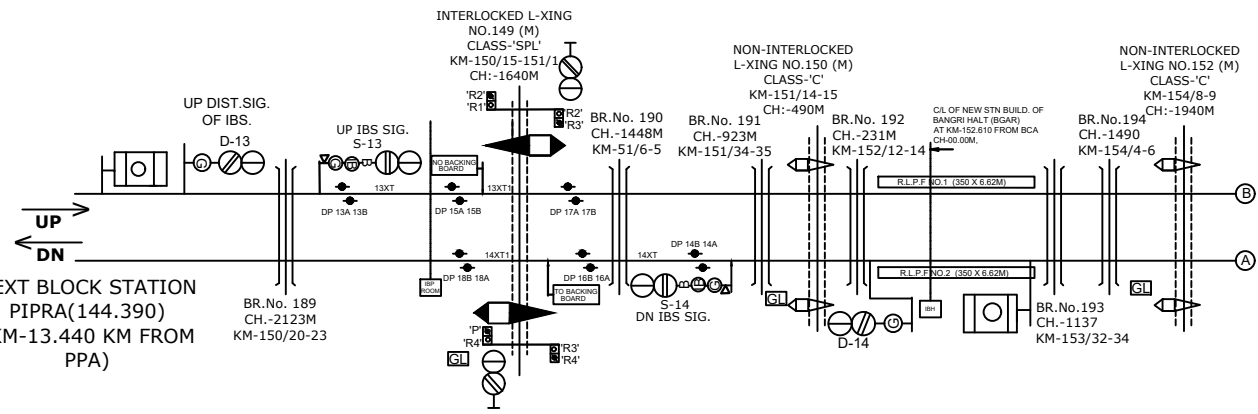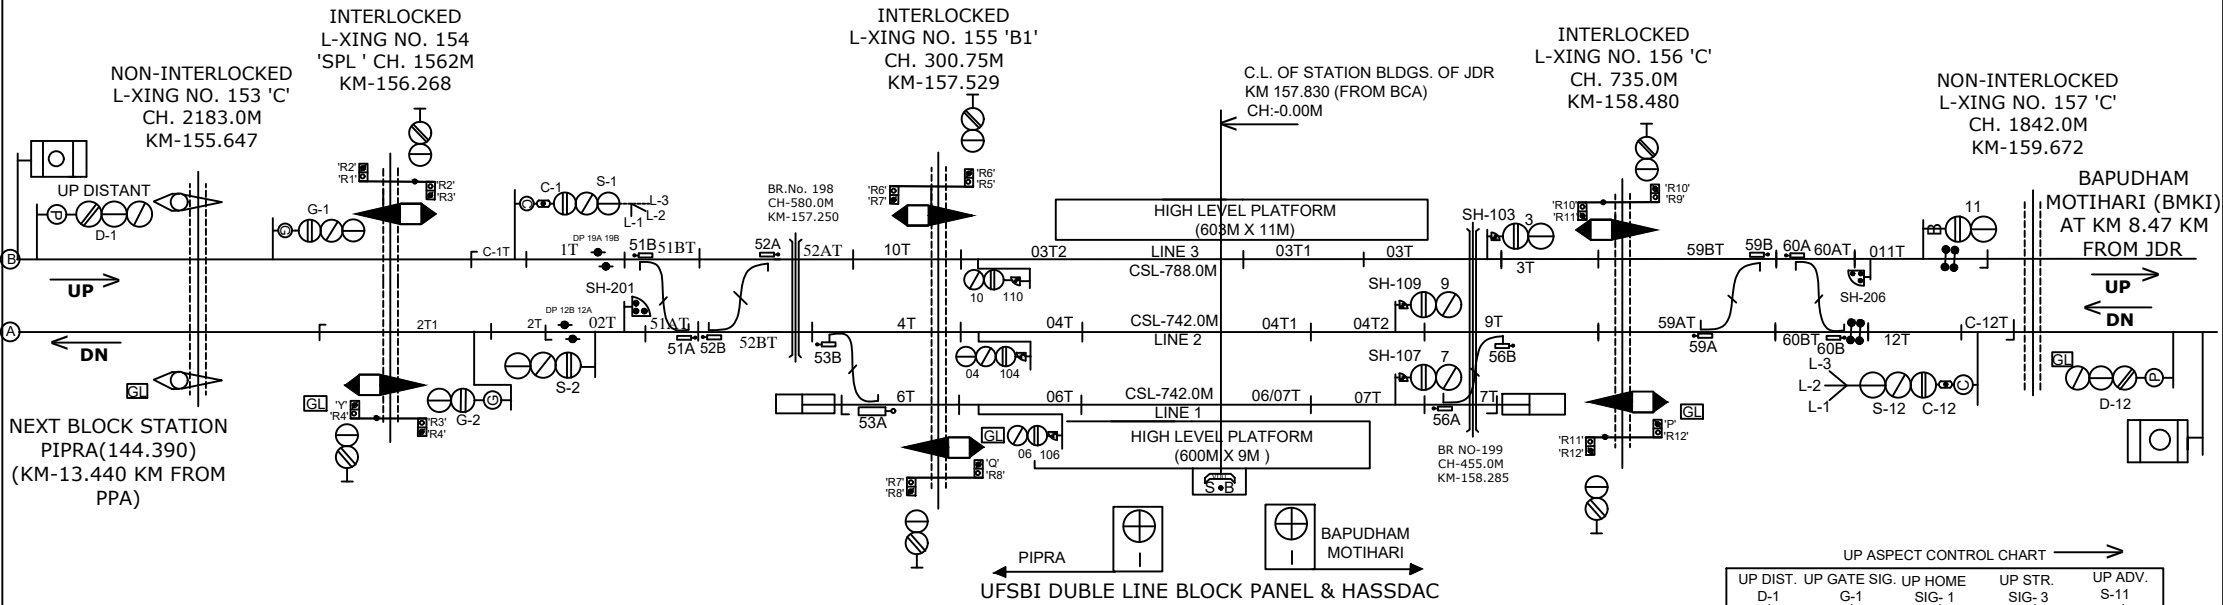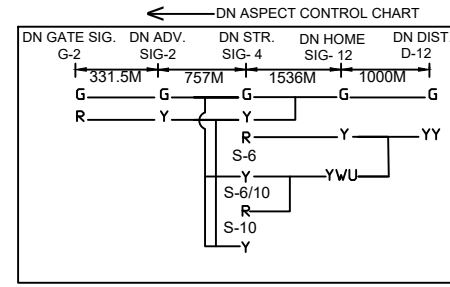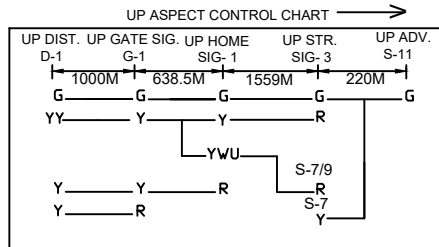

NOTE:- MAGNETO TELEPHONE CONNECTION PROVIDED WITH L.C NO.150'C', 152'C', 153'C', 154'SPL' & 155 'B1' BETWEEN JDR-PPA AND LC GATE NO.156 'C', 157 'C', 157A 'C' & 158 'B1' BETWEEN JDR-BMK1.

CLASS OF STATION : B
STD OF SIG & INTERLOCKING: STD-II

EAST CENTRAL RAILWAY SAMASTIPUR DIVISION	SR.DSTE/SPJ	DSTE/SPJ	JE/DRG	ELECTRIC INTERLOCKING (E.I) STATION WORKING RULE DIAGRAM MACL, STD-II, CLASS 'B' PHASE-2	JIWDHARA जिवधारा	SWRD NO.-
						ECR/SWRD/SPJ-JDR/334/2024

SUIT SIP NO. ECR/SIP/SPJ-JDR/334/2022, ALT-A3