


HAYAGHAT(HYT)

DN ← → UP



CRANK HANDLES

CH1- PT. 51	CH11- PT. 61
CH2- PT. 52	CH13- PT. 63
CH5- PT. 55	CH15- PT. 65
CH6- PT. 56	CH16- PT. 66
CH7- PT. 57	CH17- PT. 67
CH10- PT. 60	

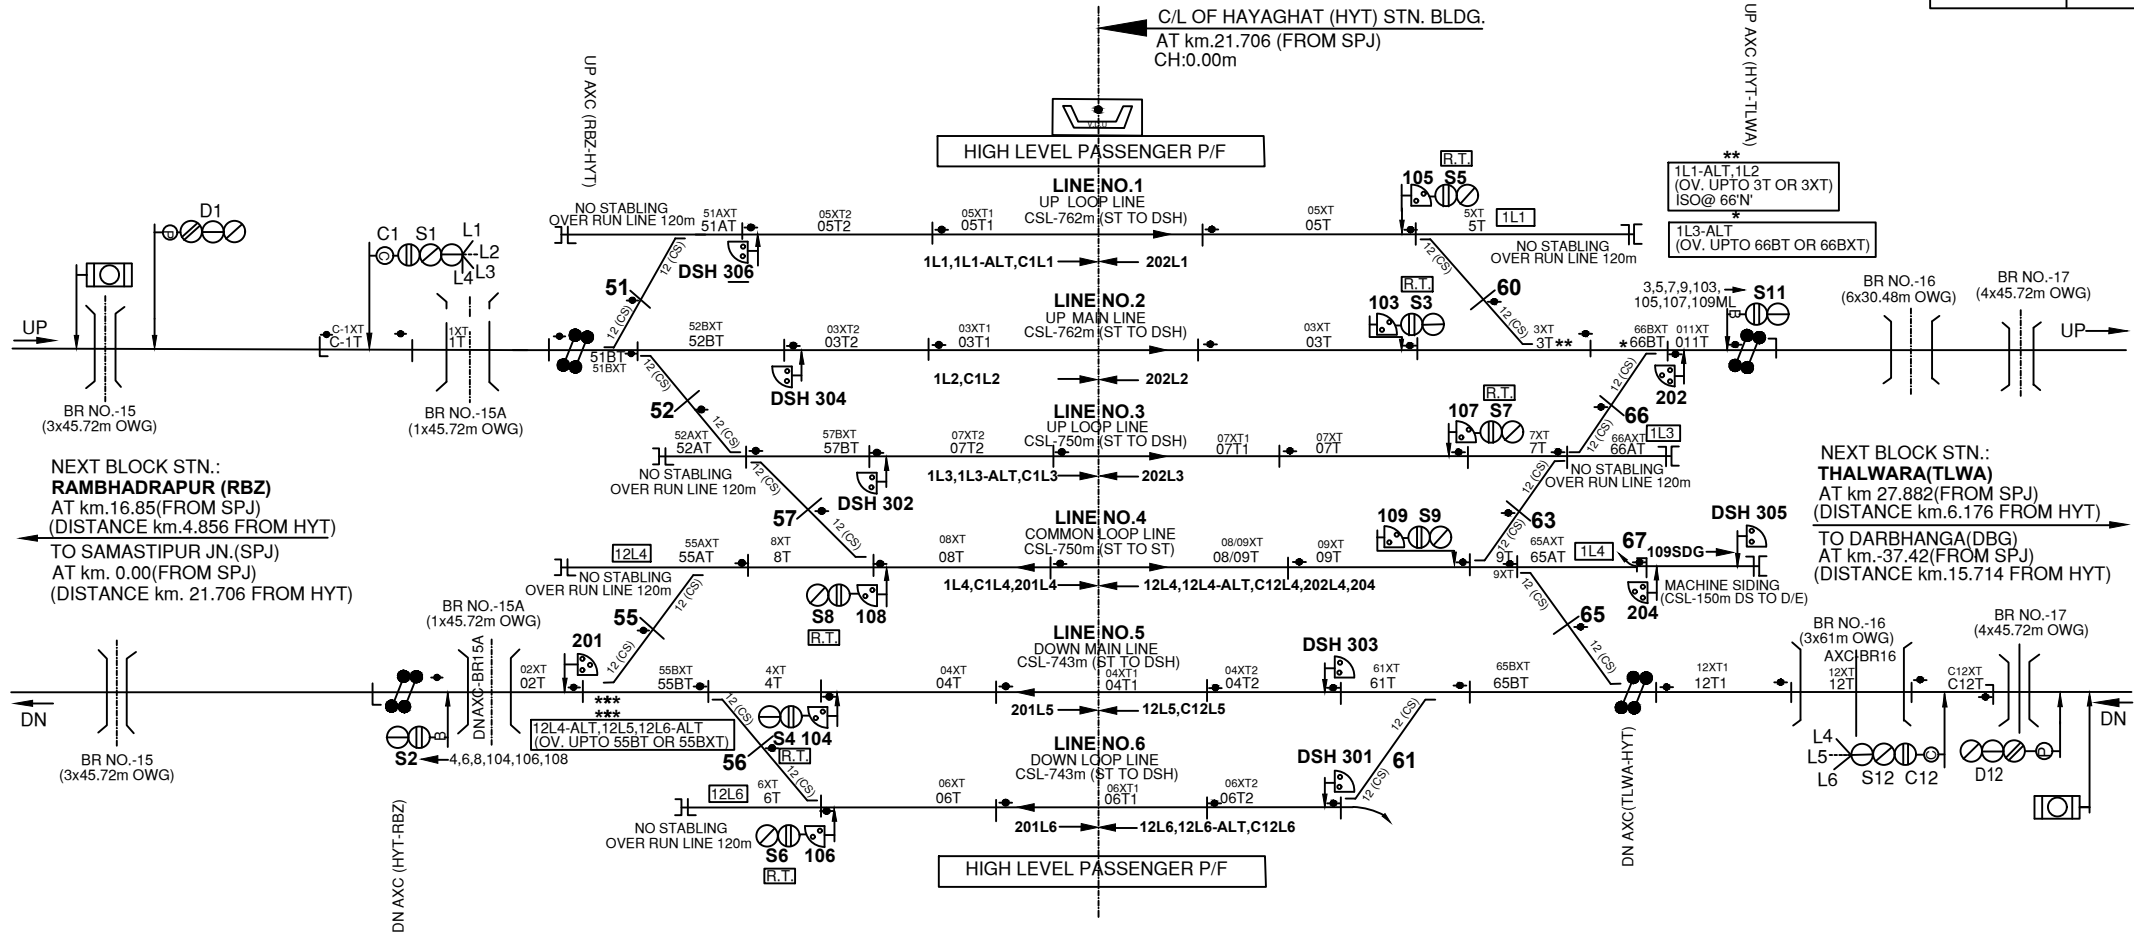

HAYAGHAT (FINAL PH)

MINI SIP TO SUIT SIP NO. ECR/SIP/SPJ-HYT/323/2024 ALT-A3
MACLS,'B' CLASS, STD.-II
BASED ON CE's DRG. NO. Y-09-2024

EAST CENTRAL RAILWAY
SAMASTIPUR DIVISION

(ELECTRIC INTERLOCKING)
STATION WORKING RULE DIAGRAM
MACL, STD-II, CLASS 'B'

HAYAGHAT

SWRD NO.-

ECR/SWRD/SPJ-HYT
323/2022

Sr.DSTE/SPJ

DSTE/SPJ

JE/DRG

TO SUIT SIP NO. ECR/SIP/SPJ-HYT/323/2022, ALT-A3