
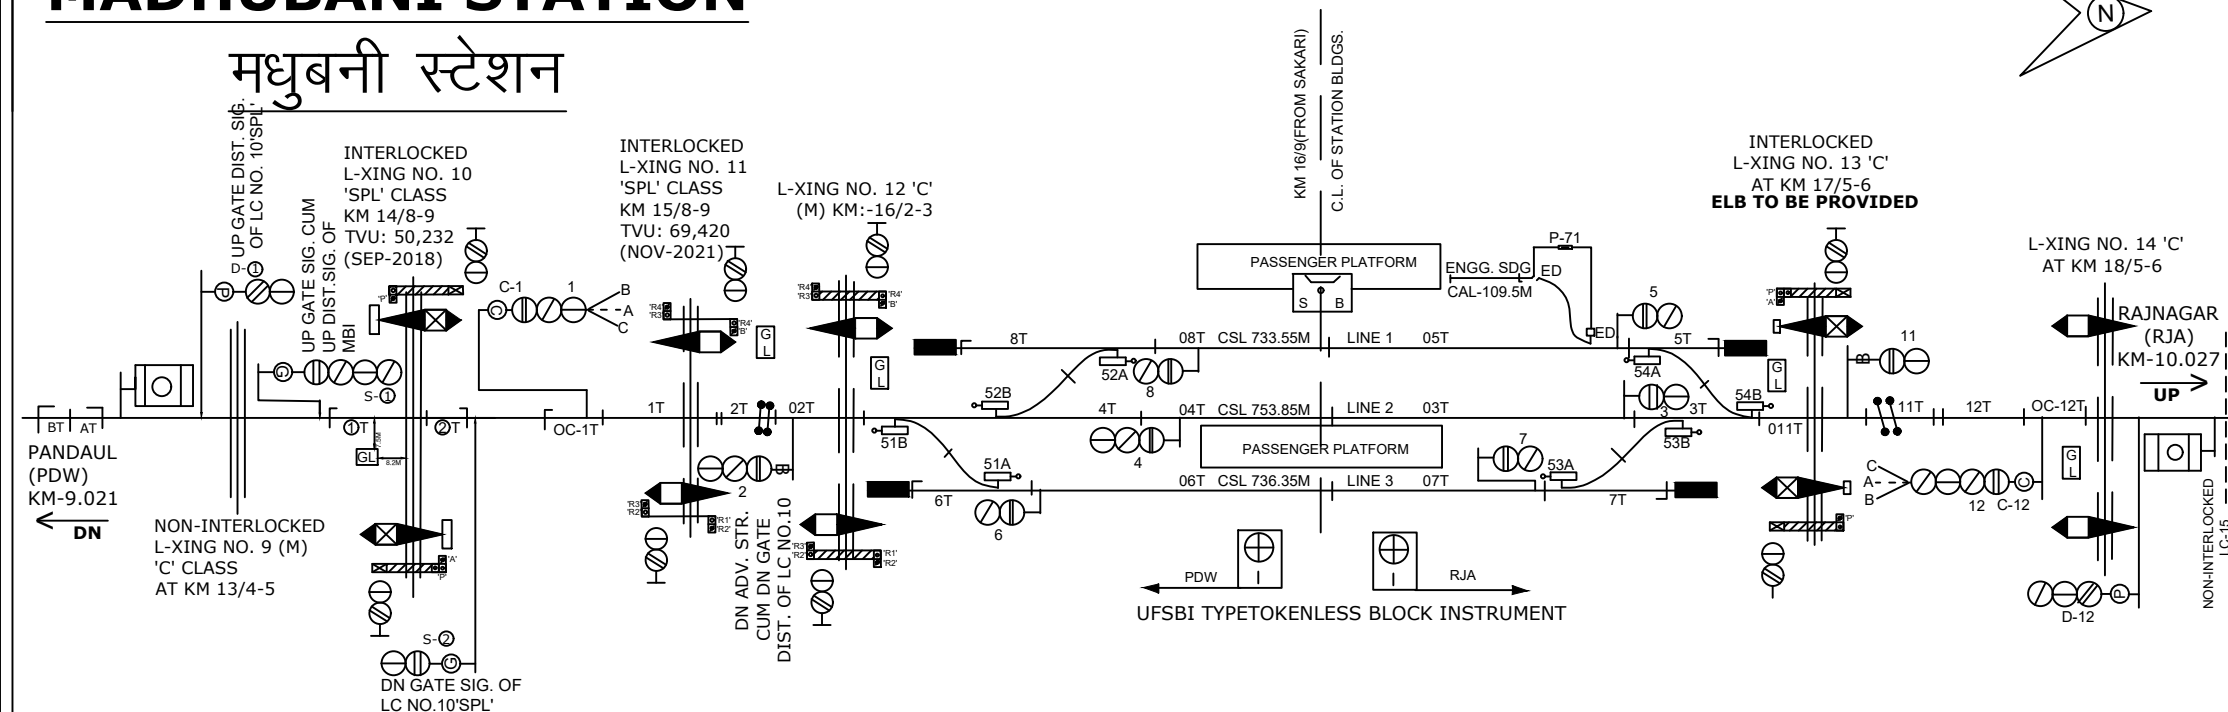



MADHUBANI STATION

मधुबनी स्टेशन


43

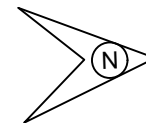

← DN ASPECT CONTROL CHART

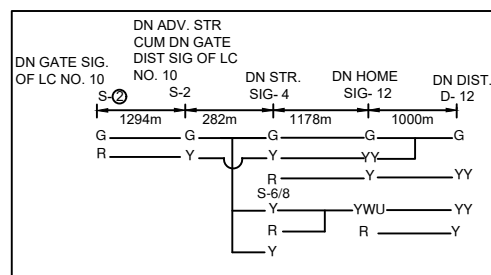

UP ASPECT CONTROL CHART →

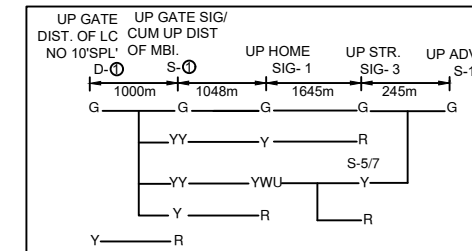

NOTE:-

MAGNETO TELEPHONE CONNECTED PROVIDED BETWEEN PANEL CABIN , LC GATE - 8 'A', 9'C', 10'SPL', 11'SPL', 12'C' BETWEEN PDW-MBI & 13'C', 14'C' & 15'C' BETWEEN MBI-RJA.

EAST CENTRAL RAILWAY
SAMASTIPUR DIVISION

STATION WORKING RULE DIAGRAM
MACL, STD-II®, CLASS 'B'

MADHUBANI

SWRD NO.-

SR.DSTE/SPJ/
2019/RD/12

CLASS OF STATION : B
STD OF SIG & INTERLOCKING: STD-II®

SR.DSTE/SPJ

DSTE/SPJ

JE/DRG

TO SUIT SIP NO. ECR/SIP/SPJ/381/2014, ALT-XI