JEHANABAD (JHD)

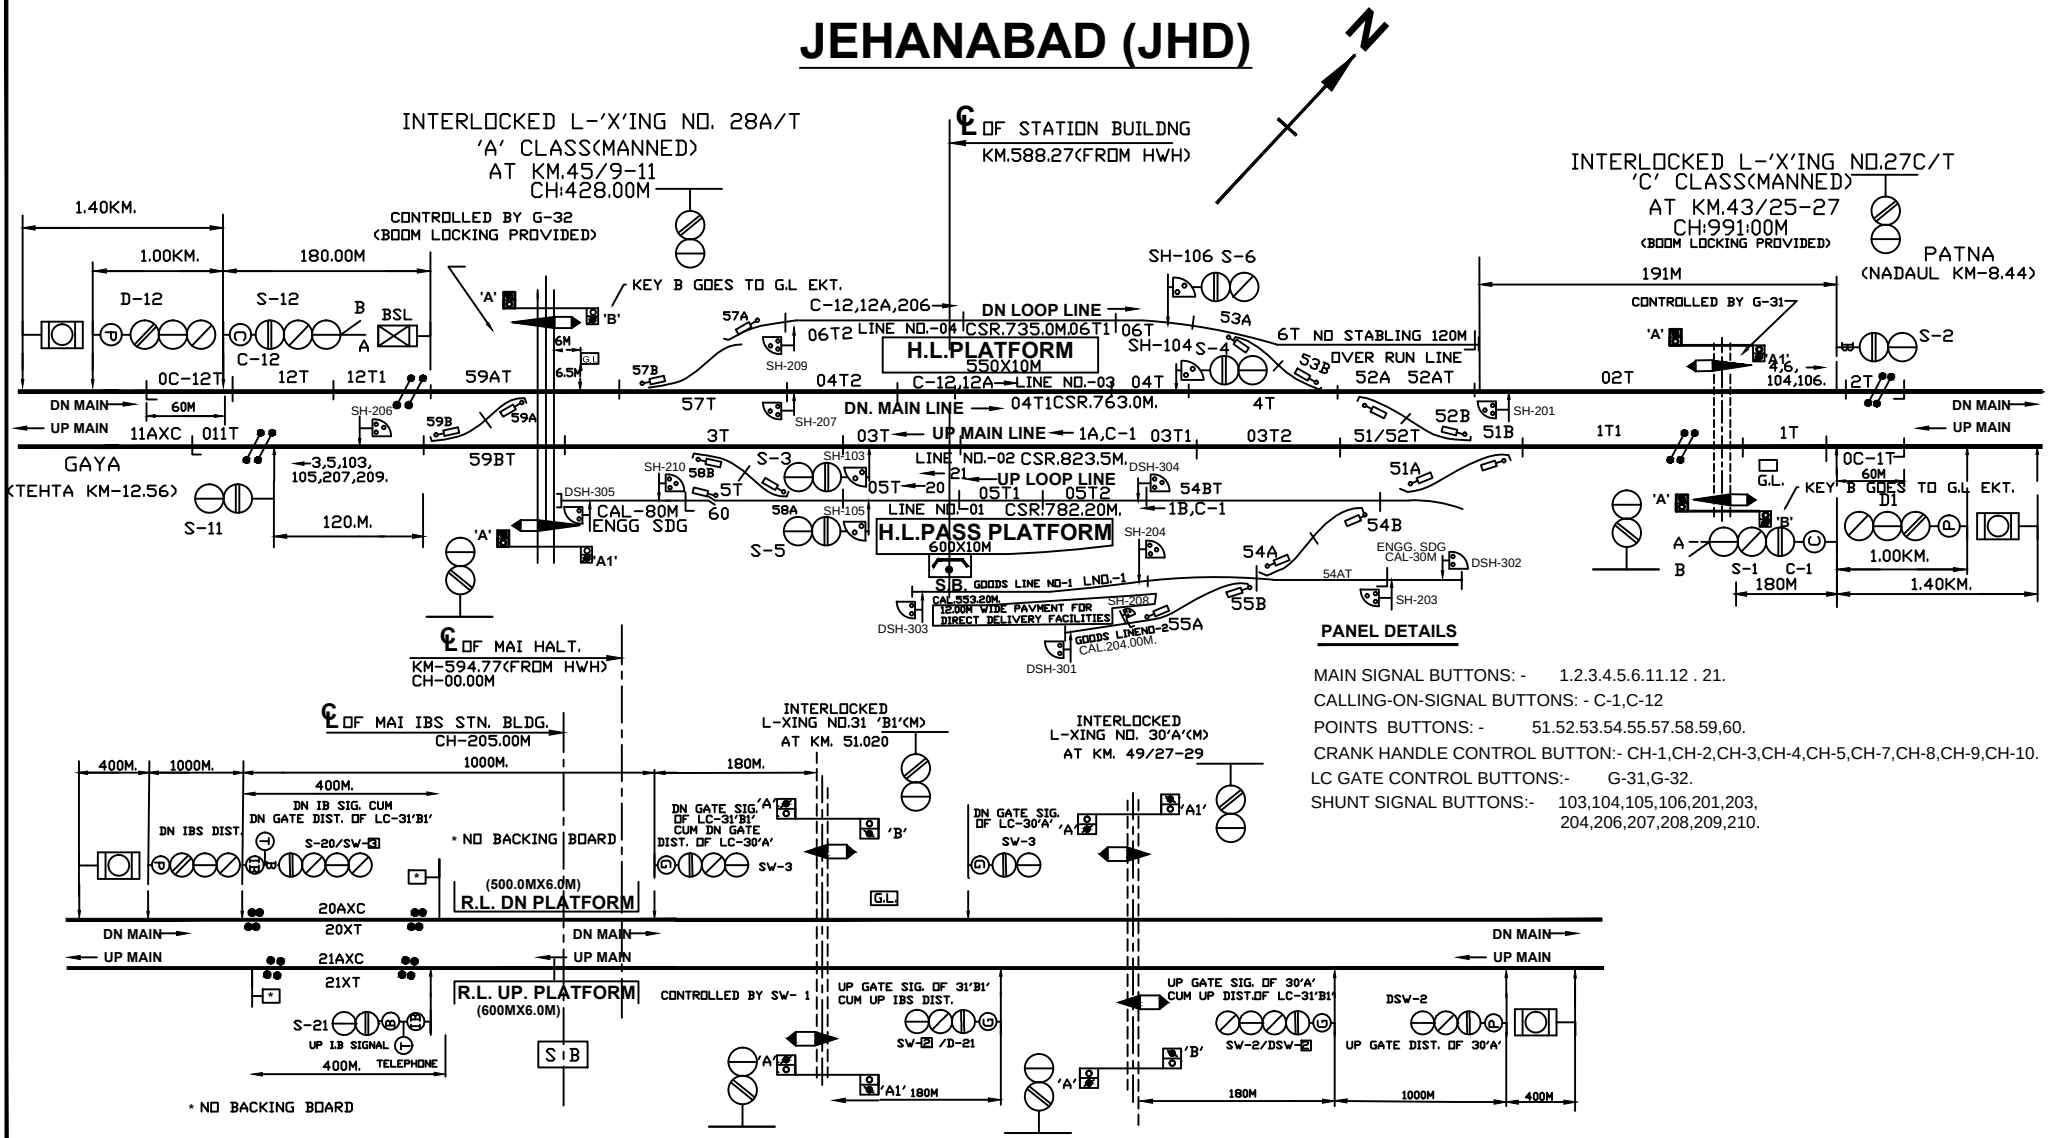

PANEL DETAILS

MAIN SIGNAL BUTTONS: - 1.2.3.4.5.6.11.12 . 21.

CALLING-ON-SIGNAL BUTTONS: - C-1,C-12

POINTS BUTTONS: - 51.52.53.54.55.57.58.59,60.

CRANK HANDLE CONTROL BUTTON:- CH-1,CH-2,CH-3,CH-4,CH-5,CH-7,CH-8,CH-9,CH-10.

LC GATE CONTROL BUTTONS:- G-31,G-32.

SHUNT SIGNAL BUTTONS:- 103,104,105,106,201,203, 204,206,207,208,209,210.

E.C. RAILWAY DNR. DIVN.				PANEL SIGNALLING PLAN MACL, STD-II, CLASS-'B'.	*JEHANABAD (JHD)*	SR. NO. PG-7. ECR/SIP/DNR/THA/294/ 2023,ALT-A5.
	SR.DSTE/ECR/DNR	ASTE/ECR/DNR	CDM/ECR/DNR			