


TEHTA (THA)

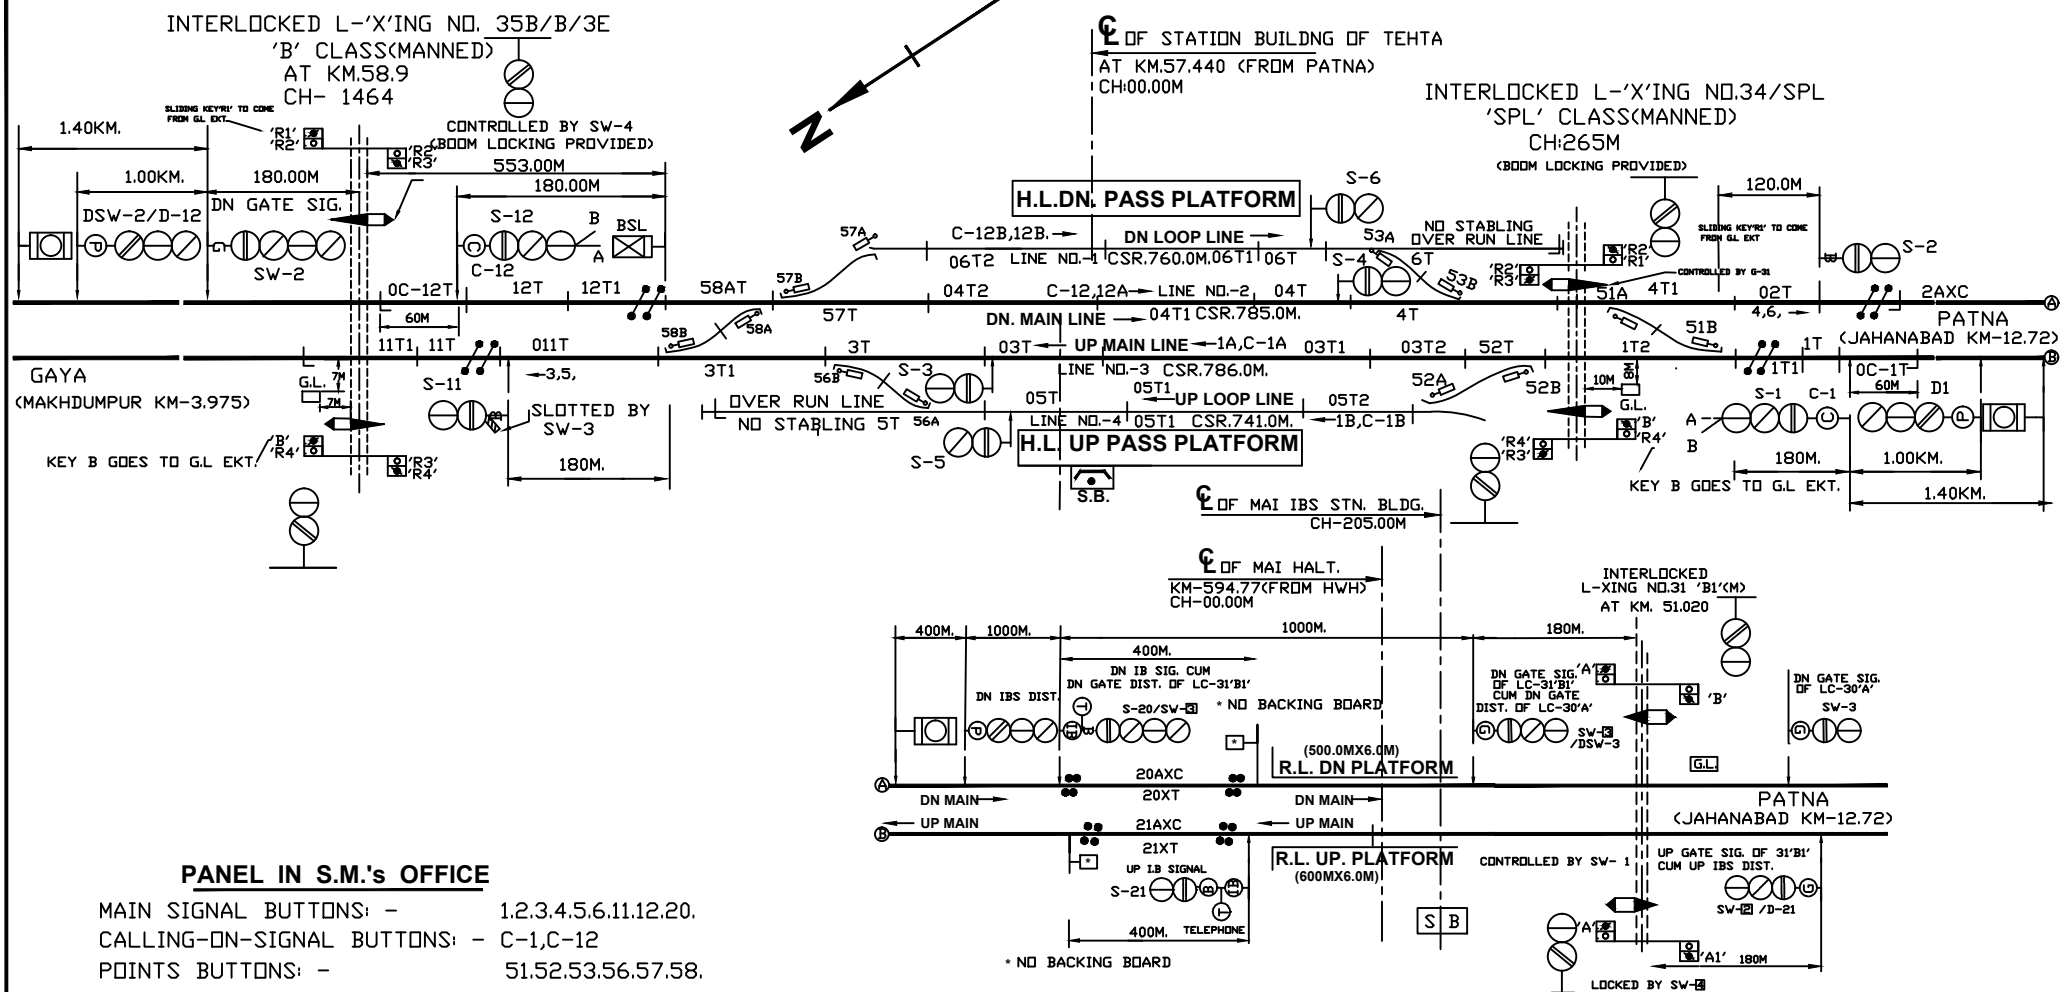

PANEL IN S.M.'s OFFICE

MAIN SIGNAL BUTTONS: -	1.2.3.4.5.6.11.12.20.
CALLING-ON-SIGNAL BUTTONS: -	C-1,C-12
POINTS BUTTONS: -	51.52.53.56.57.58.
CRANK HANDLE BUTTONS: -	CH-1.CH-2.CH-3., .CH-6.CH-7.CH-8.
GATE CONTROL BUTTON: -	G-31.
GATE SLOT CONTROL BUTTON:-	YSW-3.

E.C. RAILWAY DNR. DIVN.			PANEL SIGNALLING PLAN MACL, STD-II, CLASS-'B'.	TEHTA(THA)	SR. NO. PG-8.
	SR.DSTE/ECR/DNR	ASTE/ECR/DNR	SSE/DRG/DNR		ECR/SIP/DNR/293/2010 ALT-XIII