


BANDHUA-TANKUPPA

1	PATH-1
2	PATH-2

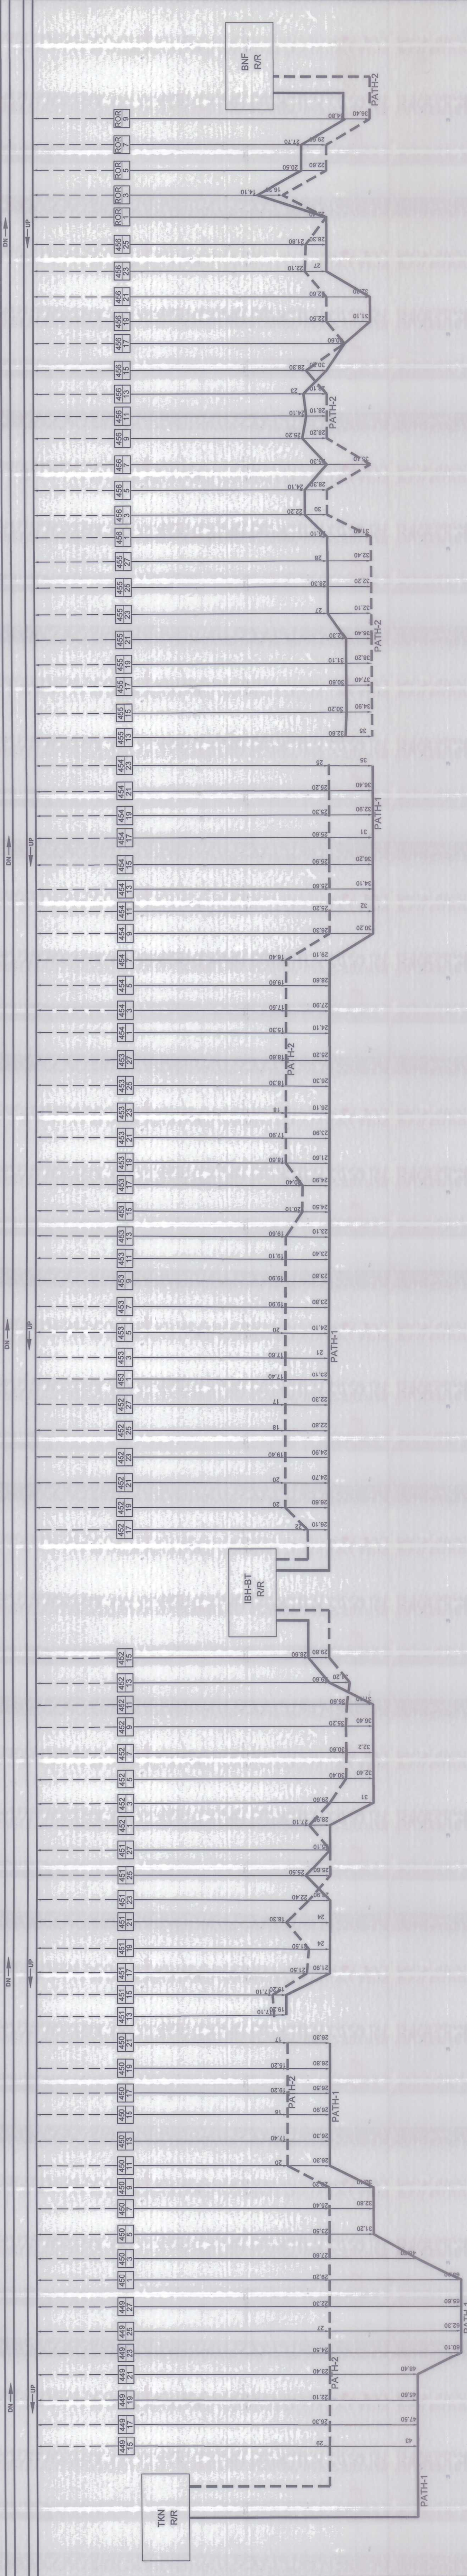

COMPLETION DRAWING				SH NO.-1/1	
ALL MEASUREMENT IS IN METER AND TAKEN FROM CENTER OF TRACK		CHECKED BY			
APPROVED		EAST CENTRAL RAILWAY धनबाद विभाग			
DRAWN BY		CHECKED BY			
SIDDHARTH		(DESIGN DIRECTOR)			
DHANBAD DIVISION		ASTEWIDHN		JESIGWIDHN	
BANDHUA-TANKUPPA BLOCK SECTION		CABLE ROUTE PLAN			