सतबहीनी

TO SIG. PLAN. NO.ECR/SIP/MGS/199/2007 ALT-II

TO SUIT SWRD NO.09/2007/DSTE/W/MGS ALT-III

CENTEAL PANEL

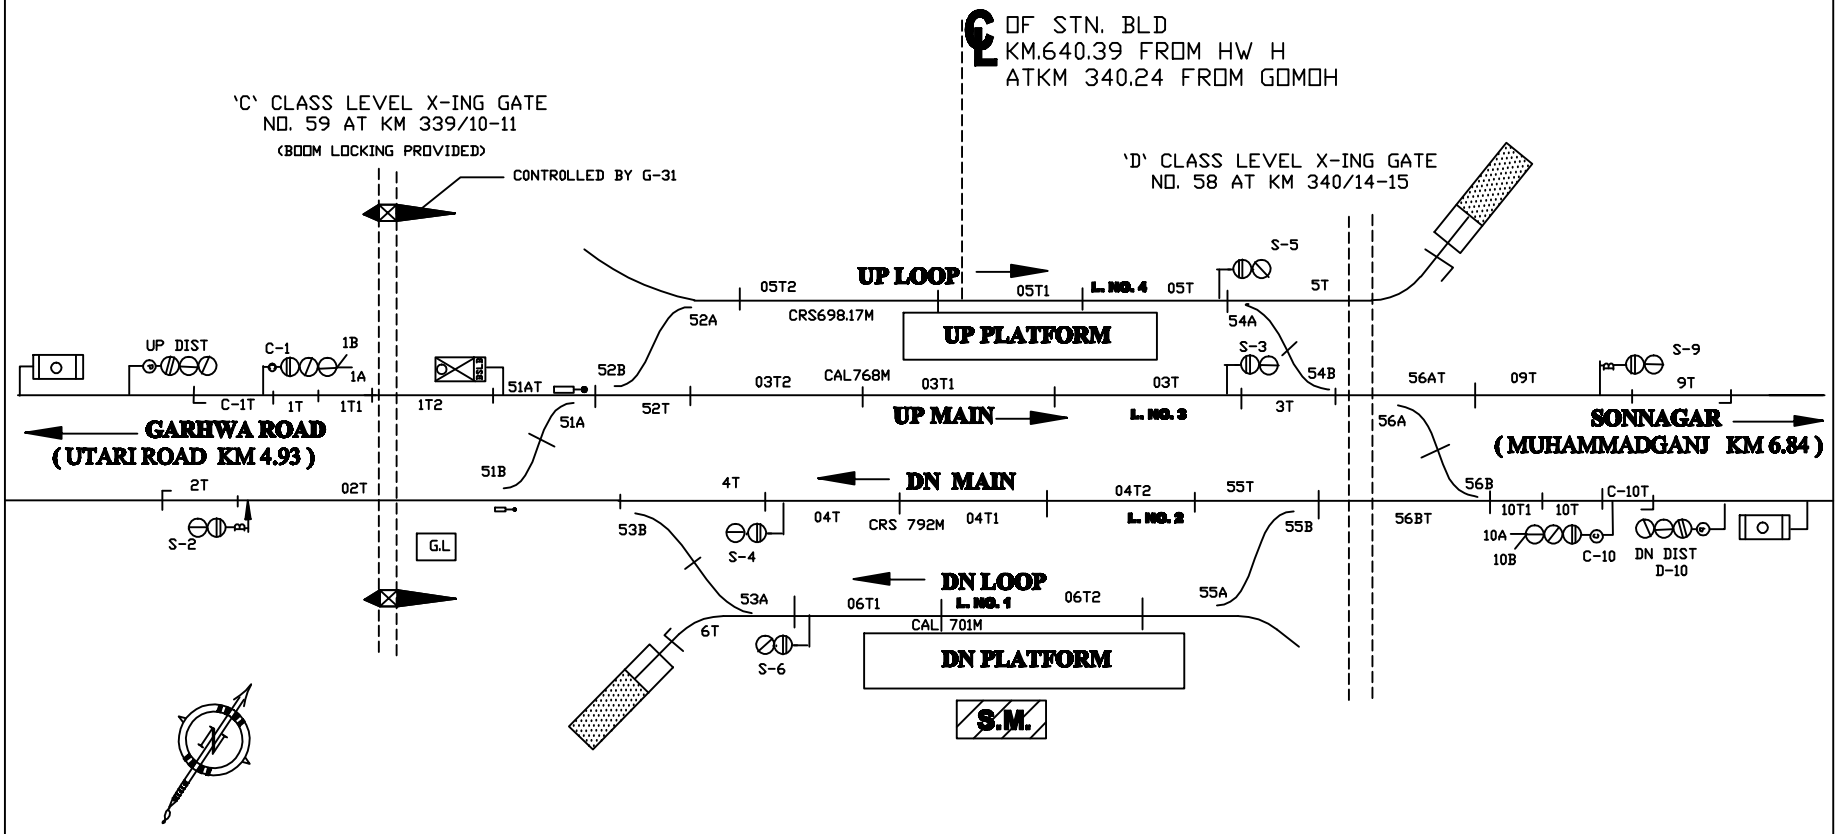

PREPARED BY			SATBAHINI MGS. DIV.	DRG. No. SG/MGS/ SK/54-2000 SH. No. 11/14
S.K.GUPTA SE/ D&D	SE/ D&D	ASTE/ MGS		