अनुग्रहनारायन रोड

TO SUIT I.Y.D. NO. ECR/SIP/MGS/021/2006 ALT-VII

SWRD NO.3-2002/DSTE/MGS

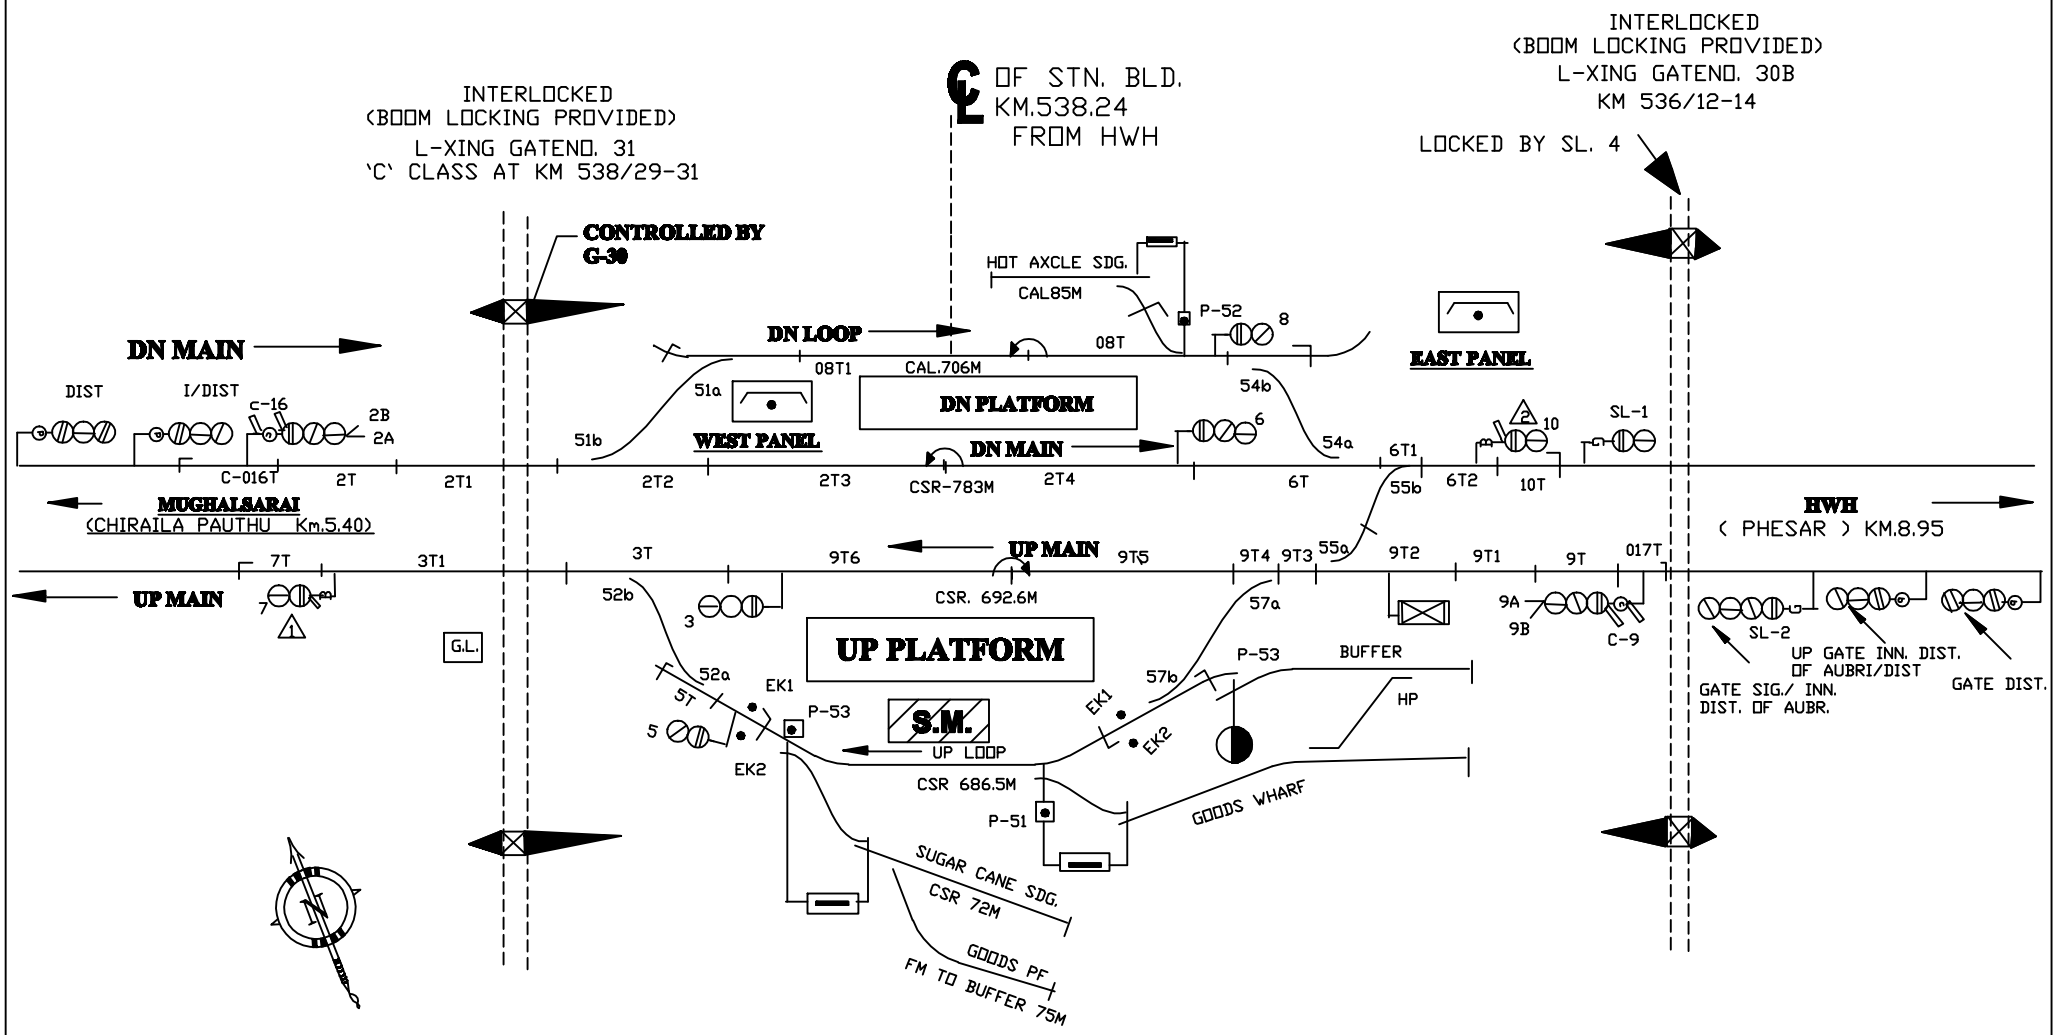

PREPARED BY			ANUGRAHANARAYAN ROAD MGS. DIV.	DRG. No. SG/MGS/ SK/53-2000 SH. No. 21/32
MANIK GHOSH	SE/ D&D	ASTE/ MGS		