इस्माइलपुर

TO SUIT I.Y.D. NO. ST 07452/317 ALT-II DT. 21.03.0202.

SWRD NO.1-2002/DSTE/C/MGS.

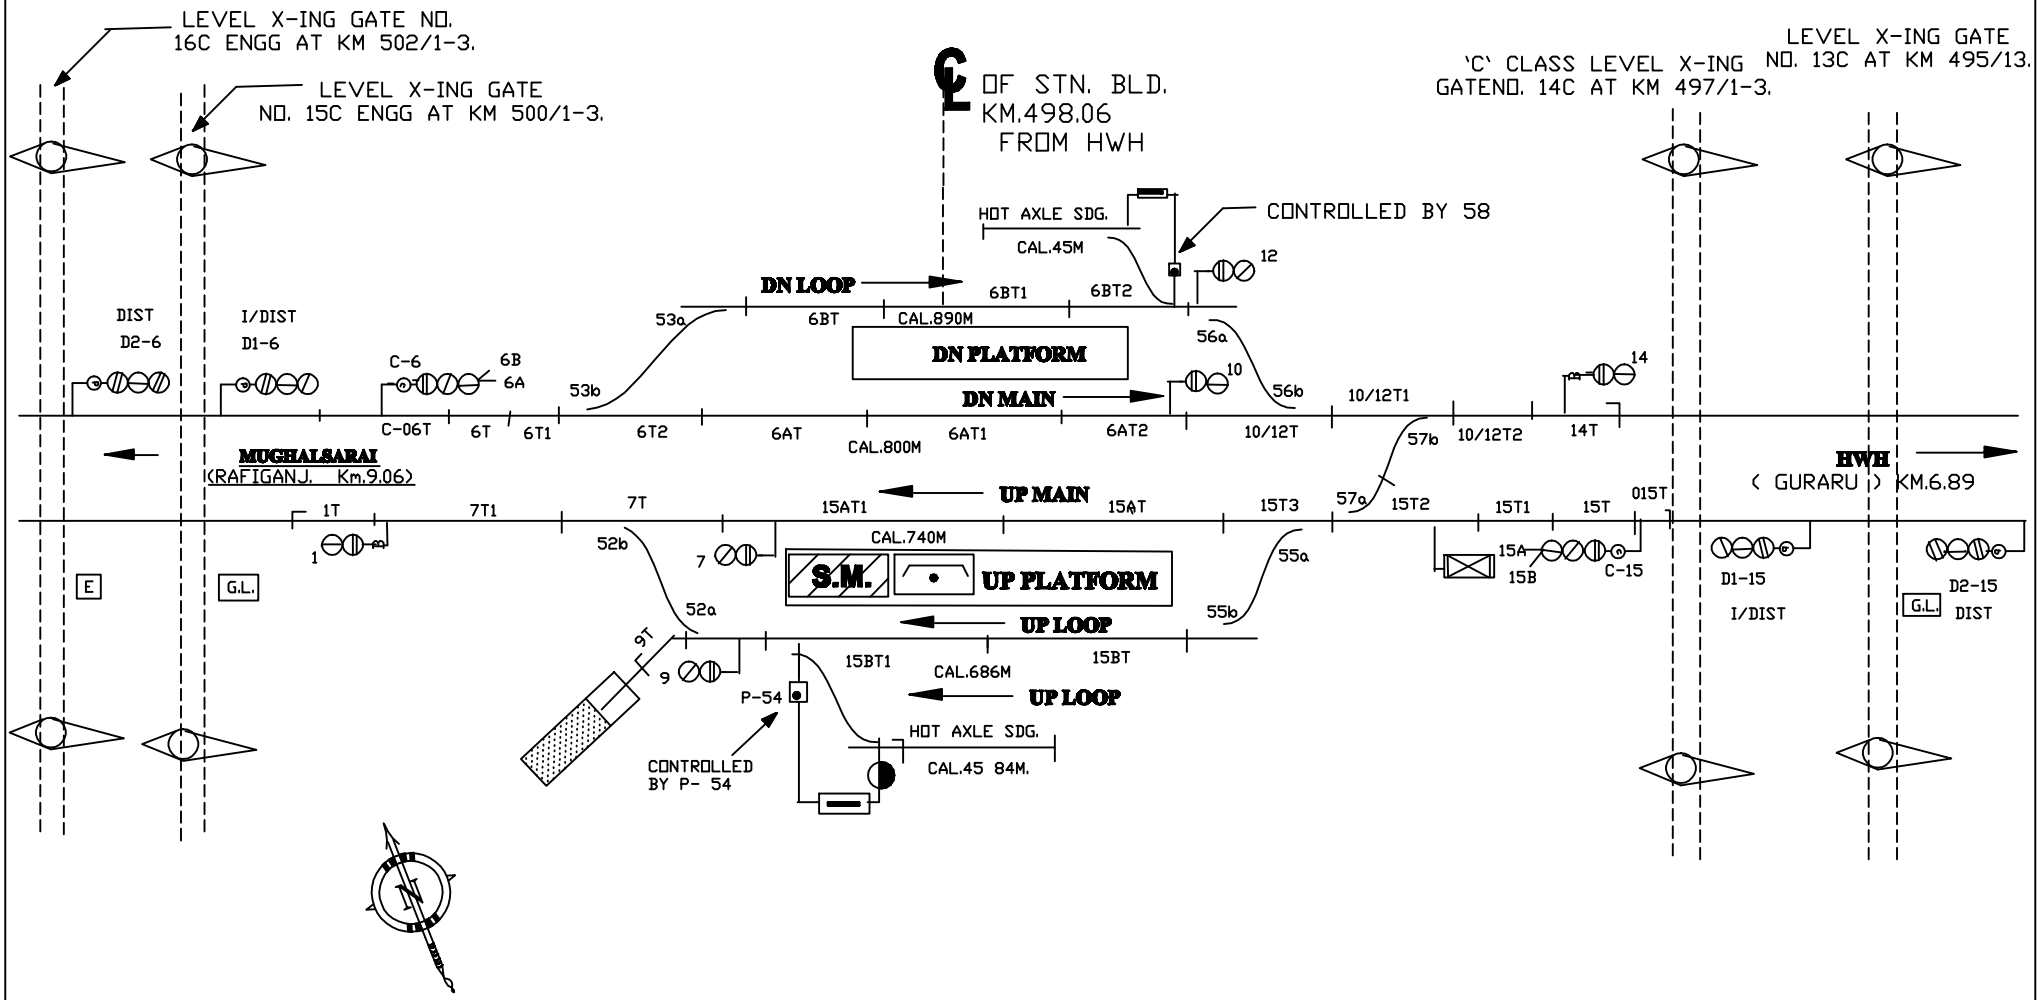

PREPARED BY			ISMAILPUR MGS. DIV.	DRG. No. SG/MGS/ SK/53-2000 SH. No. 27/32
MANIK GHOSH	SE/ D&D	ASTE/ MGS		