CLASS OF STATION: 'B'
STD OF INTERLOKING : III
SIGNAL : MACL
ABOVE M.S.L. : 196.663

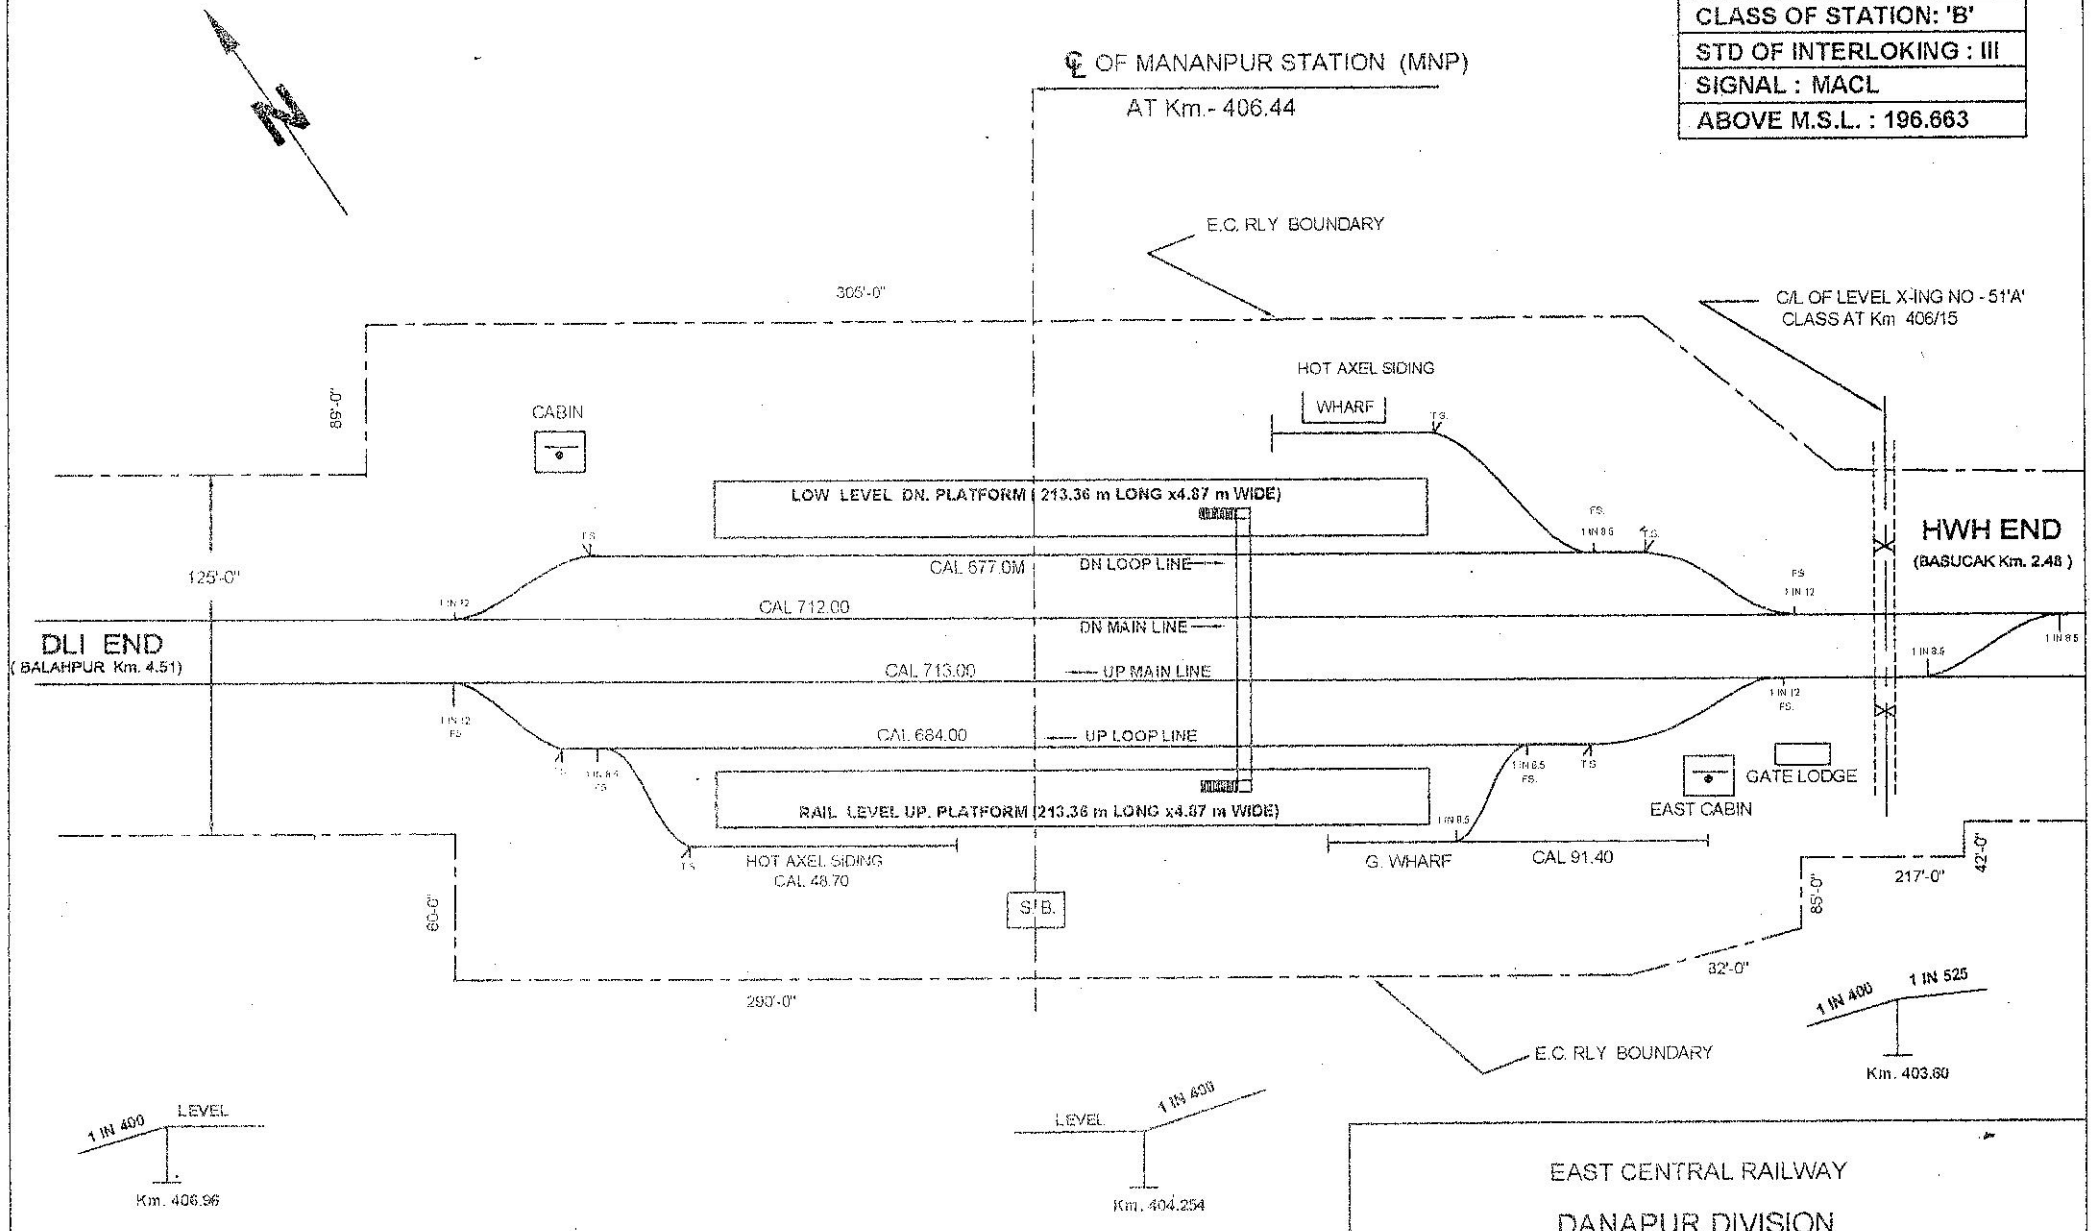

EAST CENTRAL RAILWAY

DANAPUR DIVISION

ENGINEERING STATION YARD DIAGRAM

MANANPUR STATION AT Km. -406.44

NOT TO SCALE