ANPARA (ANPR)
LQ-2 ASP. 'B' CLASS STD.-I

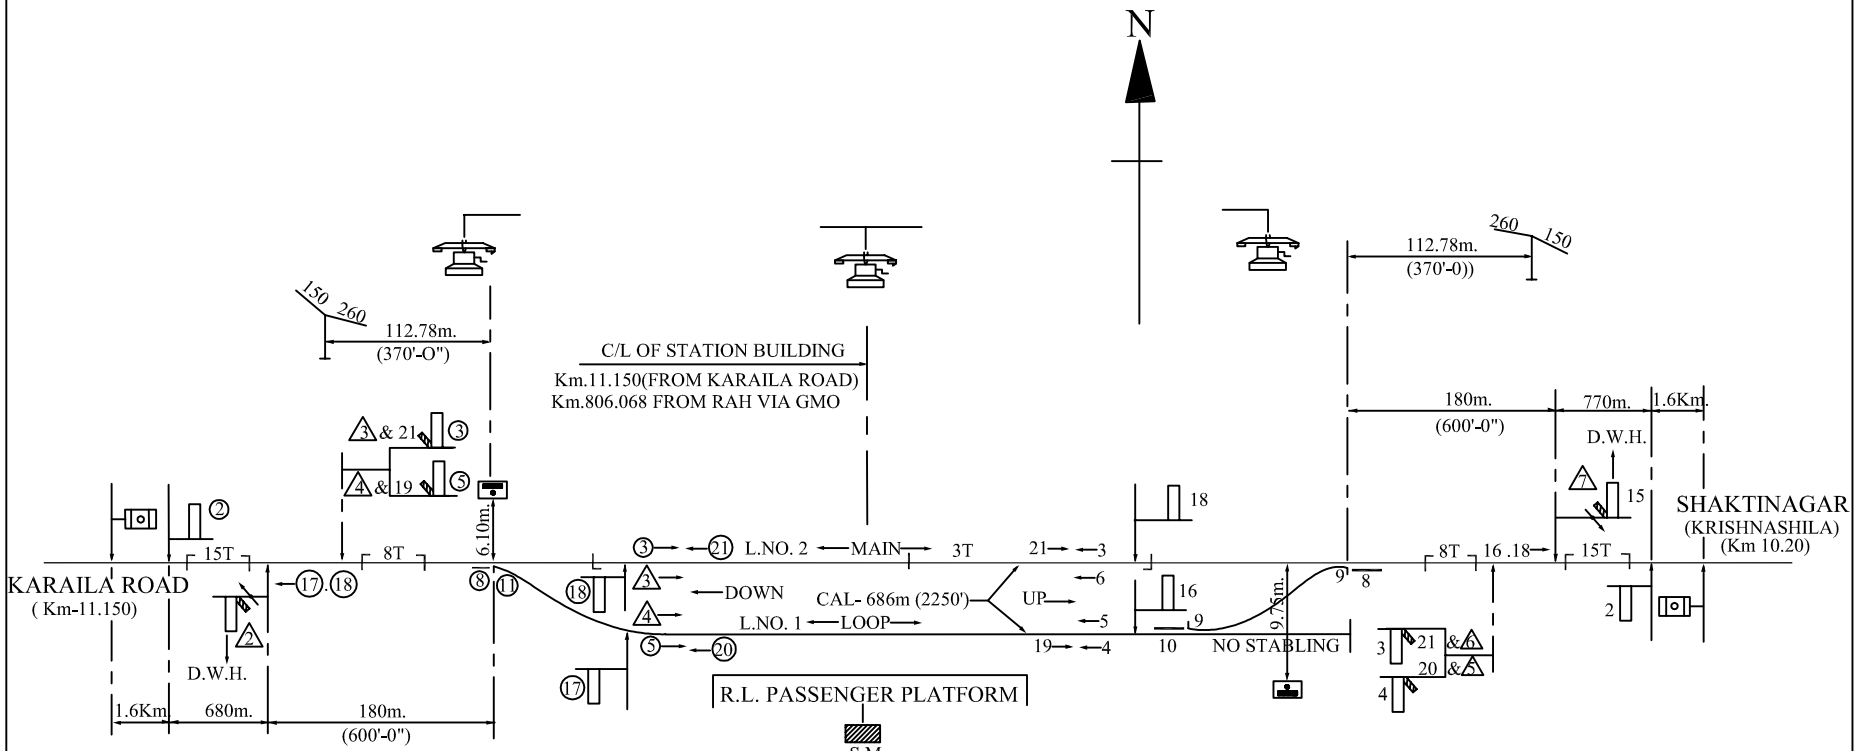

EAST CABIN
21-LEVERS
SPARE:-1,5,6,7,11,12,13,14,17,20.
DIRECT LOCKING TYPE

WEST CABIN
21-LEVERS
SPARE:-①.④.⑥.⑦.⑨. ⑩. ⑫. ⑬. ⑭. ⑯. ⑲
DIRECT LOCKING TYPE

NOTE:-

INFRINGMENTS OF GRADIENTS IN THE YARD CONDONED BY-CRS (E.CIRCLE), CALCUTTA VIDE LETTER NO. 362/16/A/J/1/82 DATED 3010.82