PAGE -I

BARKAKANA(BRKA)

MACLS,CLASS "B",STD.III

Date of commissioning :- 26.02.2010

PAGE -II

BARKAKANA(BRKA)

MACLS,CLASS "B",STD.III

Date of commissioning :- 26.02.2010

PAGE -III

BARKAKANA(BRKA)

MACLS,CLASS "B",STD.III

Date of commissioning :- 26.02.2010

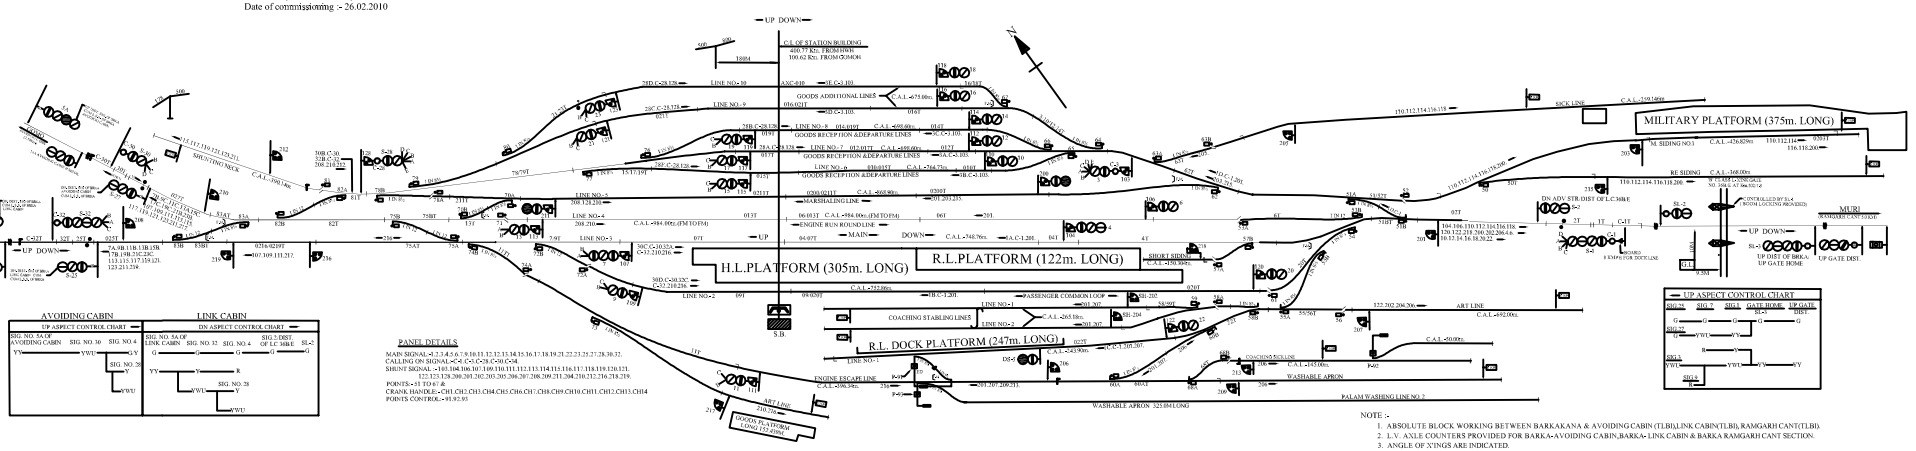

1. ABSOLUTE BLOCK WORKING BETWEEN BARKAKANA & AVOIDING CABIN (TLBI),LINK CABIN(TLBi), RAMGARH CANT(TLBI).
2. L.V. AXLE COUNTERS PROVIDED FOR BARKA-AVOIDING CABIN,BARKA- LINK CABIN & BARKA RAMGARH CANT SECTION.
3. ANGLE OF 'X'INGS ARE INDICATED.
4. CONTROL TELEPHONE PROVIDED AT PANEL CABIN.
5. MAGNETO TELEPHONE PROVIDED BETWEEN PANEL CABIN AND GATE NO.36B/E.
6. ALL BLOCK INSTRUMENTS ARE IN PANEL CABIN.
7. TRACK CIRCUIT NO. 2T & 1T AND 25T & 32T STAGGERED BY 1.832M.