PAGE NO.-1

CHANDRAPURA (CRP)

M.A.C.L. 'B'CLASS STD.-III

Date of commissioning:-02.05.2009

PAGE NO.-2

CHANDRAPURA (CRP)

M.A.C.L. 'B'CLASS STD.-III

Date of commissioning:-02.05.2009

PAGE NO.-3

CHANDRAPURA (CRP)

M.A.C.L. 'B'CLASS STD.-III
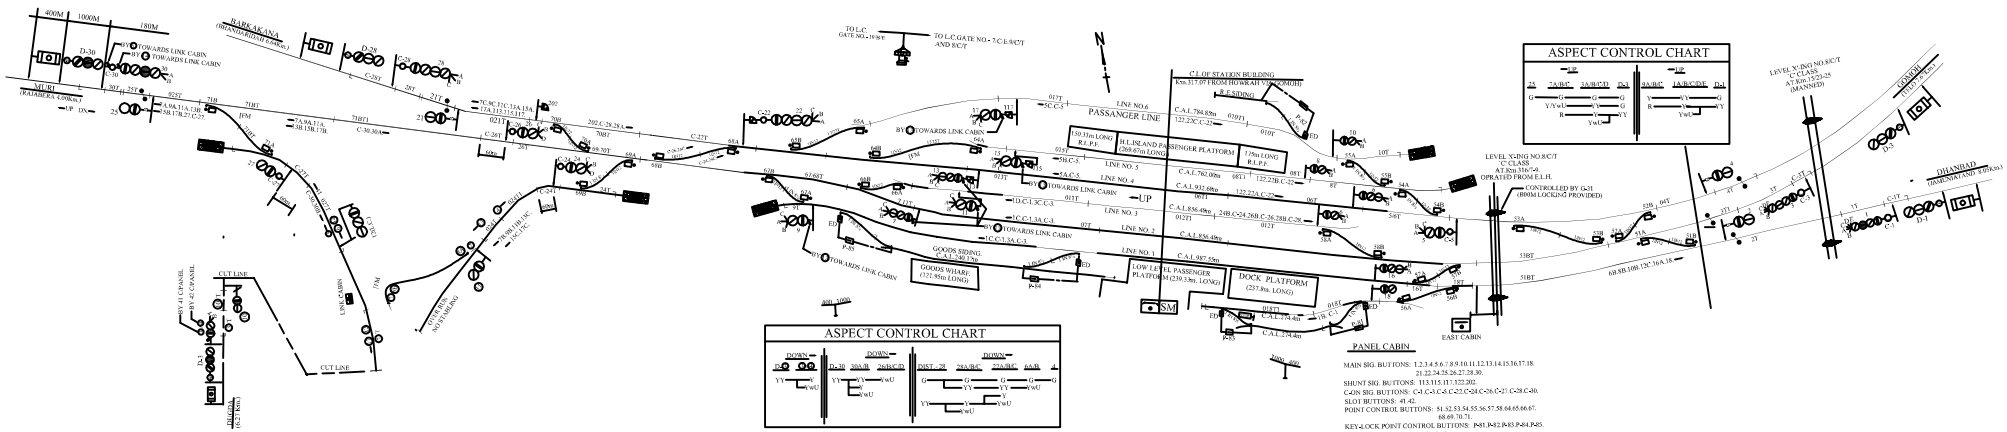
Date of commissioning:-02.05.2009