HIRODIH (HRE)

END PANEL MACLS.STD-III .B CLASS

DATE OF COMMISSIONING:- 02.03.1998

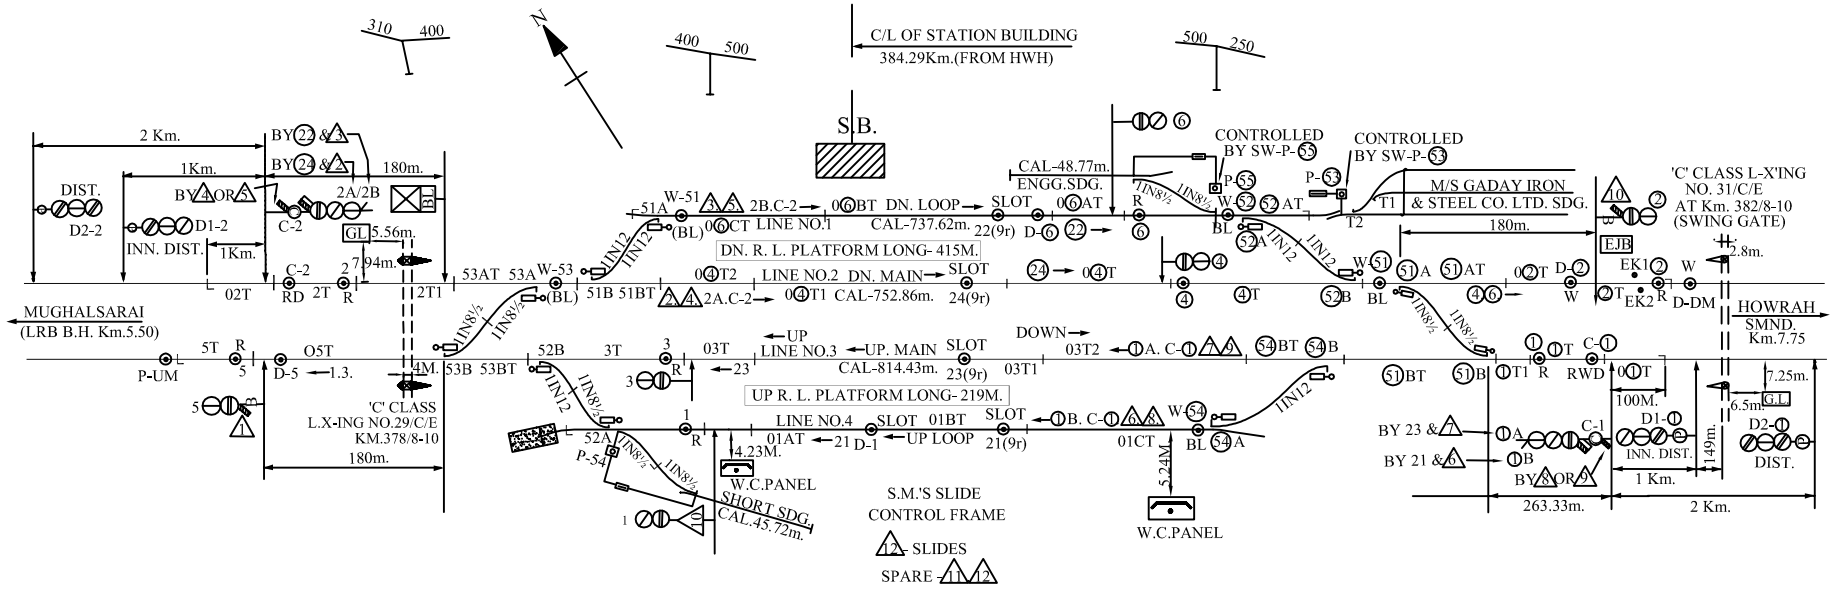

WEST CABIN PANEL

MAIN SIGNAL BUTTONS :1.2.3.5.
CALLING-ON SIGNAL BUTTONS :-C-2
SLOT BUTTONS :21.23
POINT BUTTONS :51.52.53.
KEY LOCK BUTTONS :P-54
CRANK HANDLE BUTTONS :CH1.CH2.CH3.

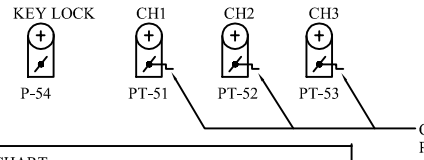

W.C.PANEL

MAIN SIGNAL BUTTONS :1.2.4.6
CALLING-ON SIGNAL BUTTONS :-C-1
SLOT BUTTONS :22.24
POINT BUTTONS :51.52.54
KEY LOCK BUTTONS : P-55 P- 53
CRANK HANDLE BUTTONS :CH1.CH2.CH4.

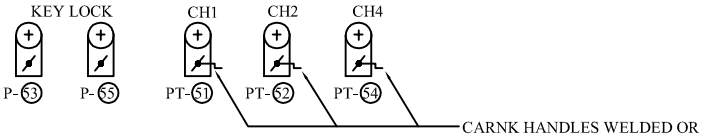

ASPECT CONTROL CHART

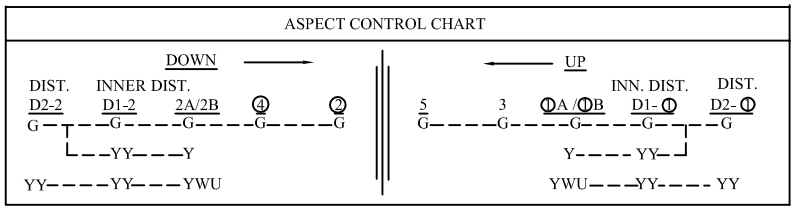

NOTE:-

1. ABSOLUTE BLOCK SYSTEM OF WORKING WITH SARMATANR AND LARABAD B.H.
2. DOUBLE LINE BLOCK INSTRUMENTS (SW/HWH TYPE) CONNECTED WITH SARMATANR AND LARABAD B.H. LOCATED AT EAST PANEL CABIN & WEST PANEL CABIN.
3. MAGNE TO TELEPHONES CONNECTED WITH S.M., EAST PANEL CABIN, WEST PANEL CABIN & L-X'ING NO. 32/C & 31/C/E.
4. CONTROL TELEPHONE PROVIDED AT S.M. EAST PANEL CABIN & WEST PANEL CABIN.