LARABAD (LRB)

CENTRAL PANEL M.A.C.LS, 'C' CLASS,STDIII

DATE OF COMMISSIONING:-26.03.2004

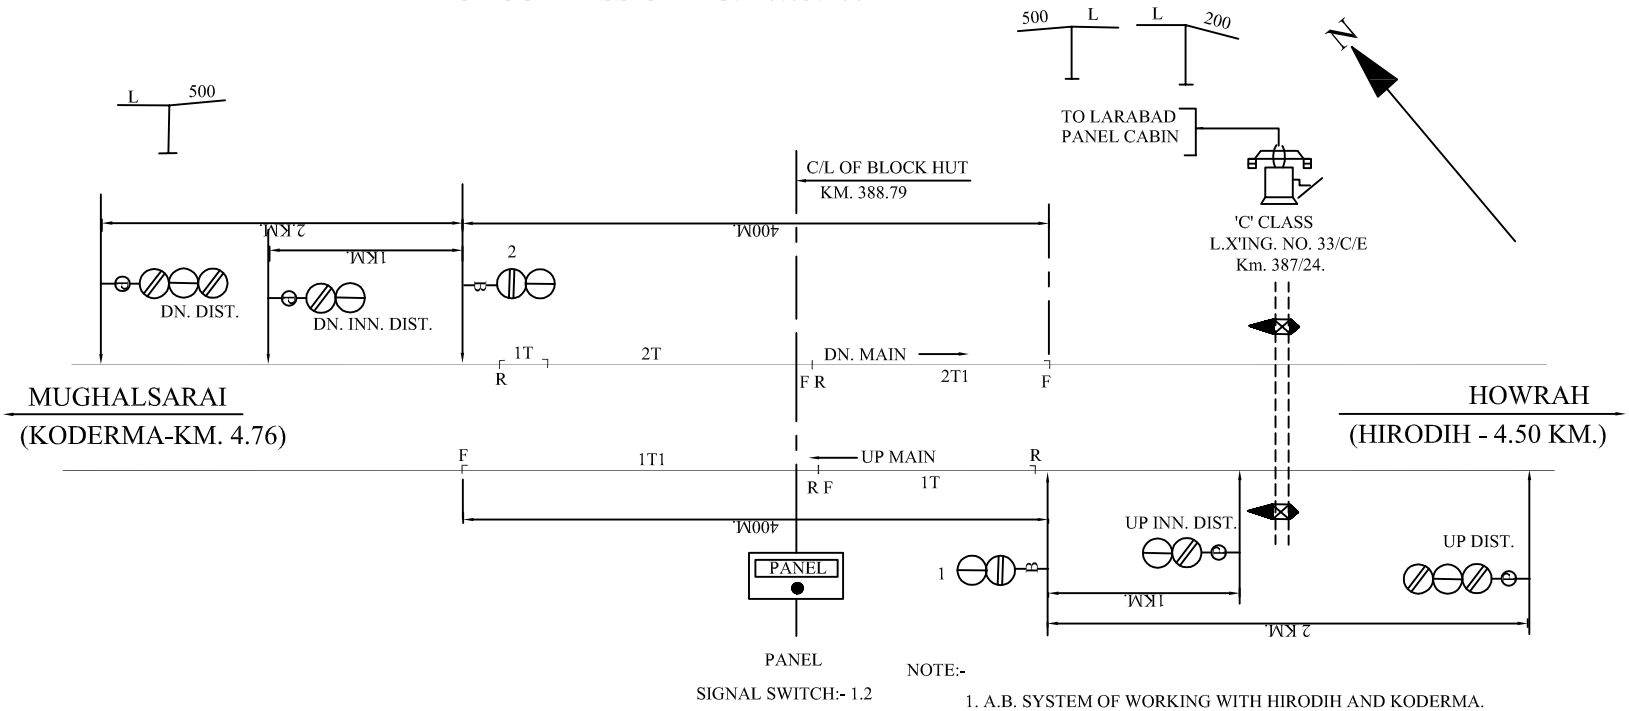

SIGNAL SWITCH:- 1.2

ASPECT CONTROL CHART					
DN MAIN →			← UP MAIN		
DN.DIST.	DN.INN.DIST	SL - 1	SL - 2	UP INN.DIST.	UP DIST.
G	G	G	G	G	G
YY	Y	R	R	Y	YY

NOTE:-

1. A.B. SYSTEM OF WORKING WITH HIRODIH AND KODERMA.
2. DOUBLE LINE LOCK AND BLOCK INSTRUMENT MSW TYPE WITH HIRODIH AND KODERMA LOCATED AT CABIN.
3. CONTROL TELEPHONE PROVIDED AT PANEL CABIN.

NOTE:-

1. A.B. SYSTEM OF WORKING WITH DILWA AND GUJHANDIH.
2. DOUBLE LINE LOCK AND BLOCK INSTRUMENT MSW TYPE WITH DILWA AND GUJHANDIH LOCATED AT CABIN.
3. CONTROL TELEPHONE PROVIDED AT PANEL CABIN.