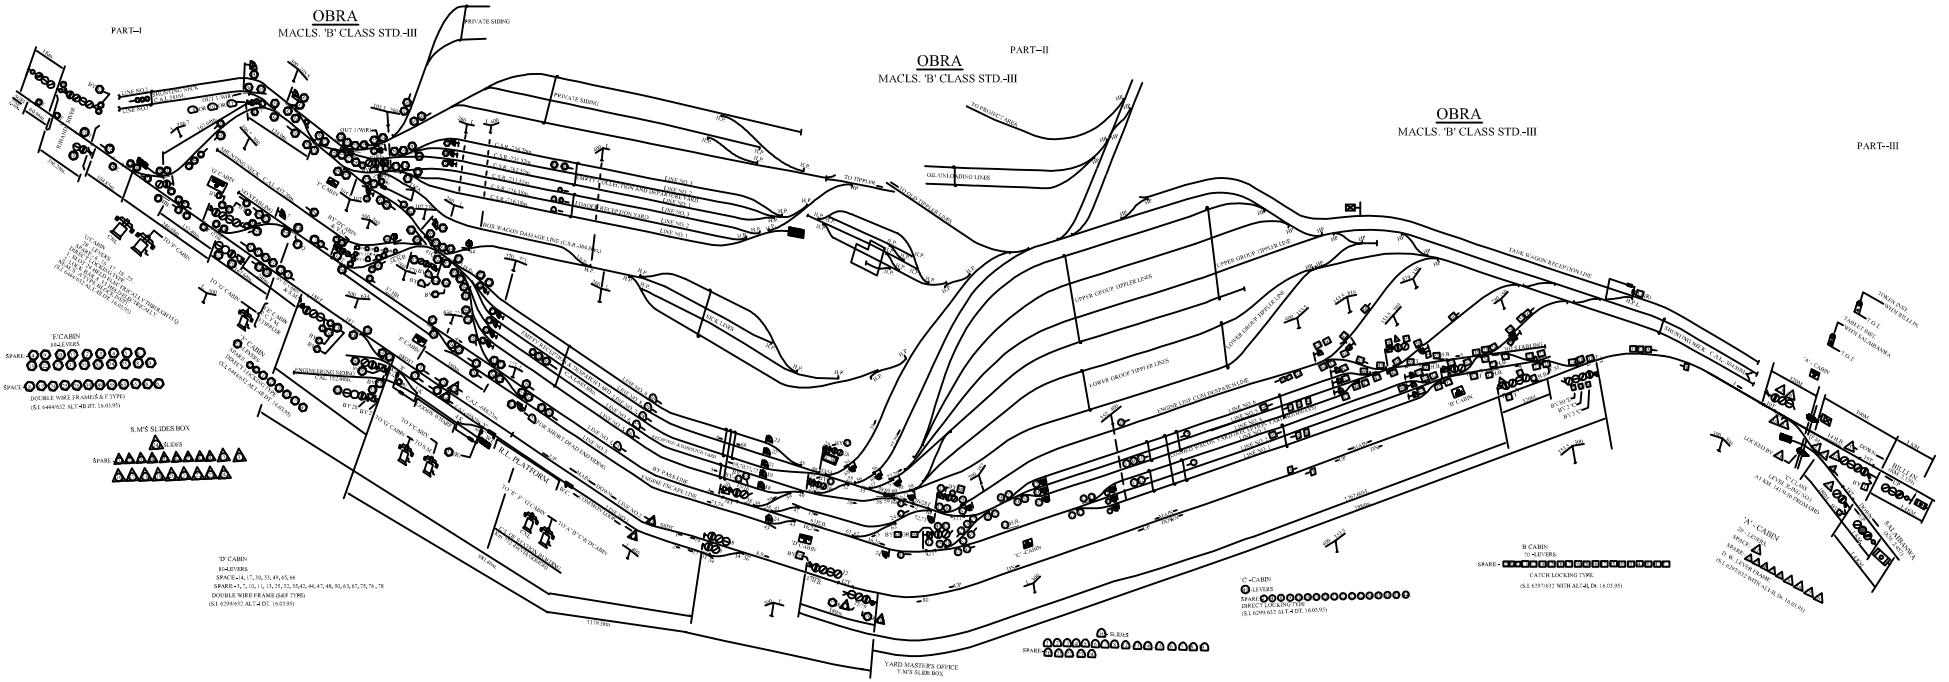
PART–I
OBRA
MACLS. 'B' CLASS STD.-III
PART–II
OBRA
MACLS. 'B' CLASS STD.-III
OBRA
MACLS. 'B' CLASS STD.-III
PART–III
PRIVATE SIDING
TO PRODUCT AREAS
OIL UNLOADING LINES
TO TIPPLERS
TASK WAGON EXCEPTION LINE
UPPER GROUP TIPPLER LOOPS
LOWER GROUP TIPPLER LOOPS
'E' CABIN
10 LEVERS
SPARE-
SPACE-
DOUBLE WIRE FRAME(S & T TYPE)
(S.I. 6444/632 ALT-4B DT. 16.03.95)
S.M'S SLIDES BOX
SLIDES
SPARE-
'D' CABIN
10 LEVERS
SPACE-14, 17, 30, 33, 49, 65, 69
SPARE- 3, 7, 10, 11, 13, 25, 32, 35-42, 44, 47, 48, 50, 63, 67, 75, 76, 78
DOUBLE WIRE FRAME (S&T TYPE)
(S.I. 6299/632 ALT-4 DT. 16.03.95)
'C' CABIN
16 LEVERS
SPARE
DIRECT LOCKING TYPE
(S.I. 6299/632 ALT-4 DT. 16.03.95)
B CABIN
31-8 LEVERS
SPARE -
CATCH LOCKING TYPE
(S.I. 6297/632 WITH ALT-4) Dt. 16.03.95)
'A' CABIN
26 LEVERS
SPACE-
SPARE-
(S.I. 6295/632 WITH ALT-4) Dt. 16.03.95)
YARD MASTER'S OFFICE
Y.M.'S SLIDE BOX
SLIDES
SPARE-