PARSABAD(PSB)

CENTRAL PANEL MACLS. 'B' CLASS STD.-III
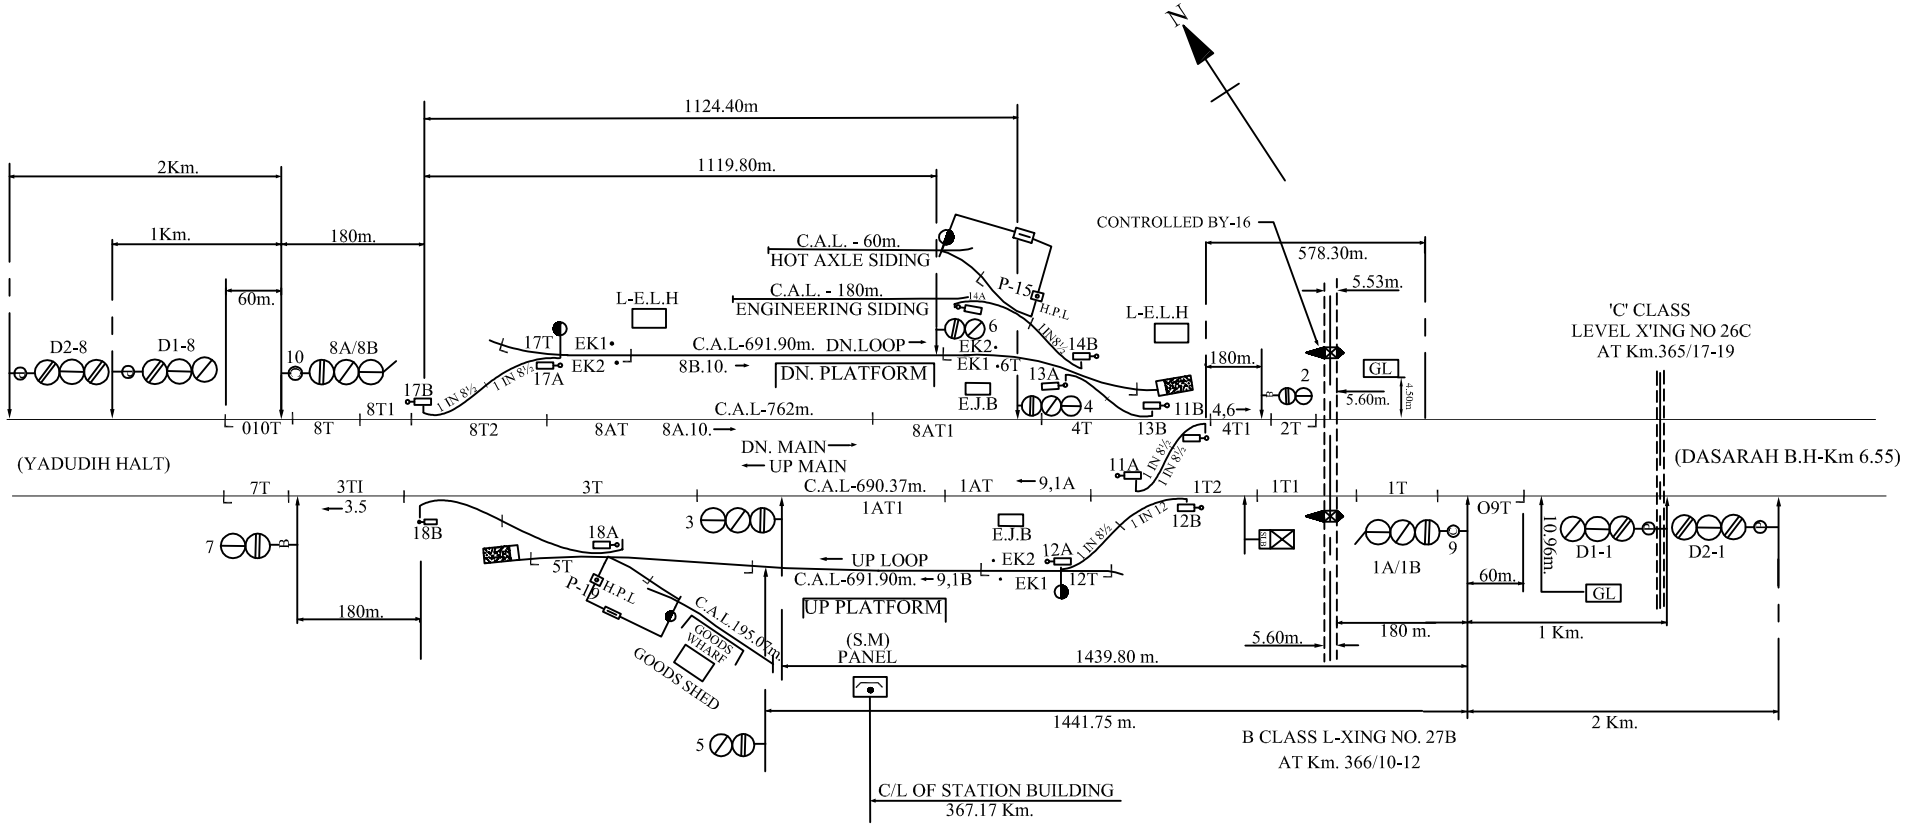
DATE OF COMMISSIONING:- 04.10.1992